THIS DRAWING IS COPYRIGHT © ALL DIMENSIONS TO BE CHECKED ON SITE PRIOR TO COMMENCEMENT OF WORK. GHM ROCK TOWN SEND TO BE NOTIFIED OF ANY OMISSIONS OR ERRORS THIS DRAWING IS NOT TO BE SCALED.

SETTING OUT - NOTE FOR CONTRACTOR

IT IS THE RESPONSIBILITY OF THE CONTRACTOR TO CHECK ALL SETTING OUT INFORMATION (LEVELS, DIMENSIONS, CO-ORDINATES, ETC.) INDICATED ON THIS DRAWING FOR THE WHOLE OF THE WORKS PRIOR TO COMMENCEMENT OF THE WORKS AND RECORD THE RESULTS ON A COPY OF THIS DRAWING. GHM ROCK TOWN END SHALL BE NOTIFIED OF ANY DISCREPANCIES AND NO WORKS SHALL BE COMMENCED UNTIL FURTHER INSTRUCTIONS ARE RECEIVED IN WRITING

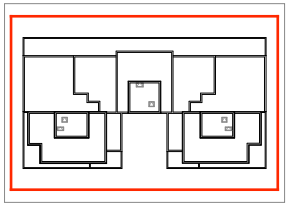

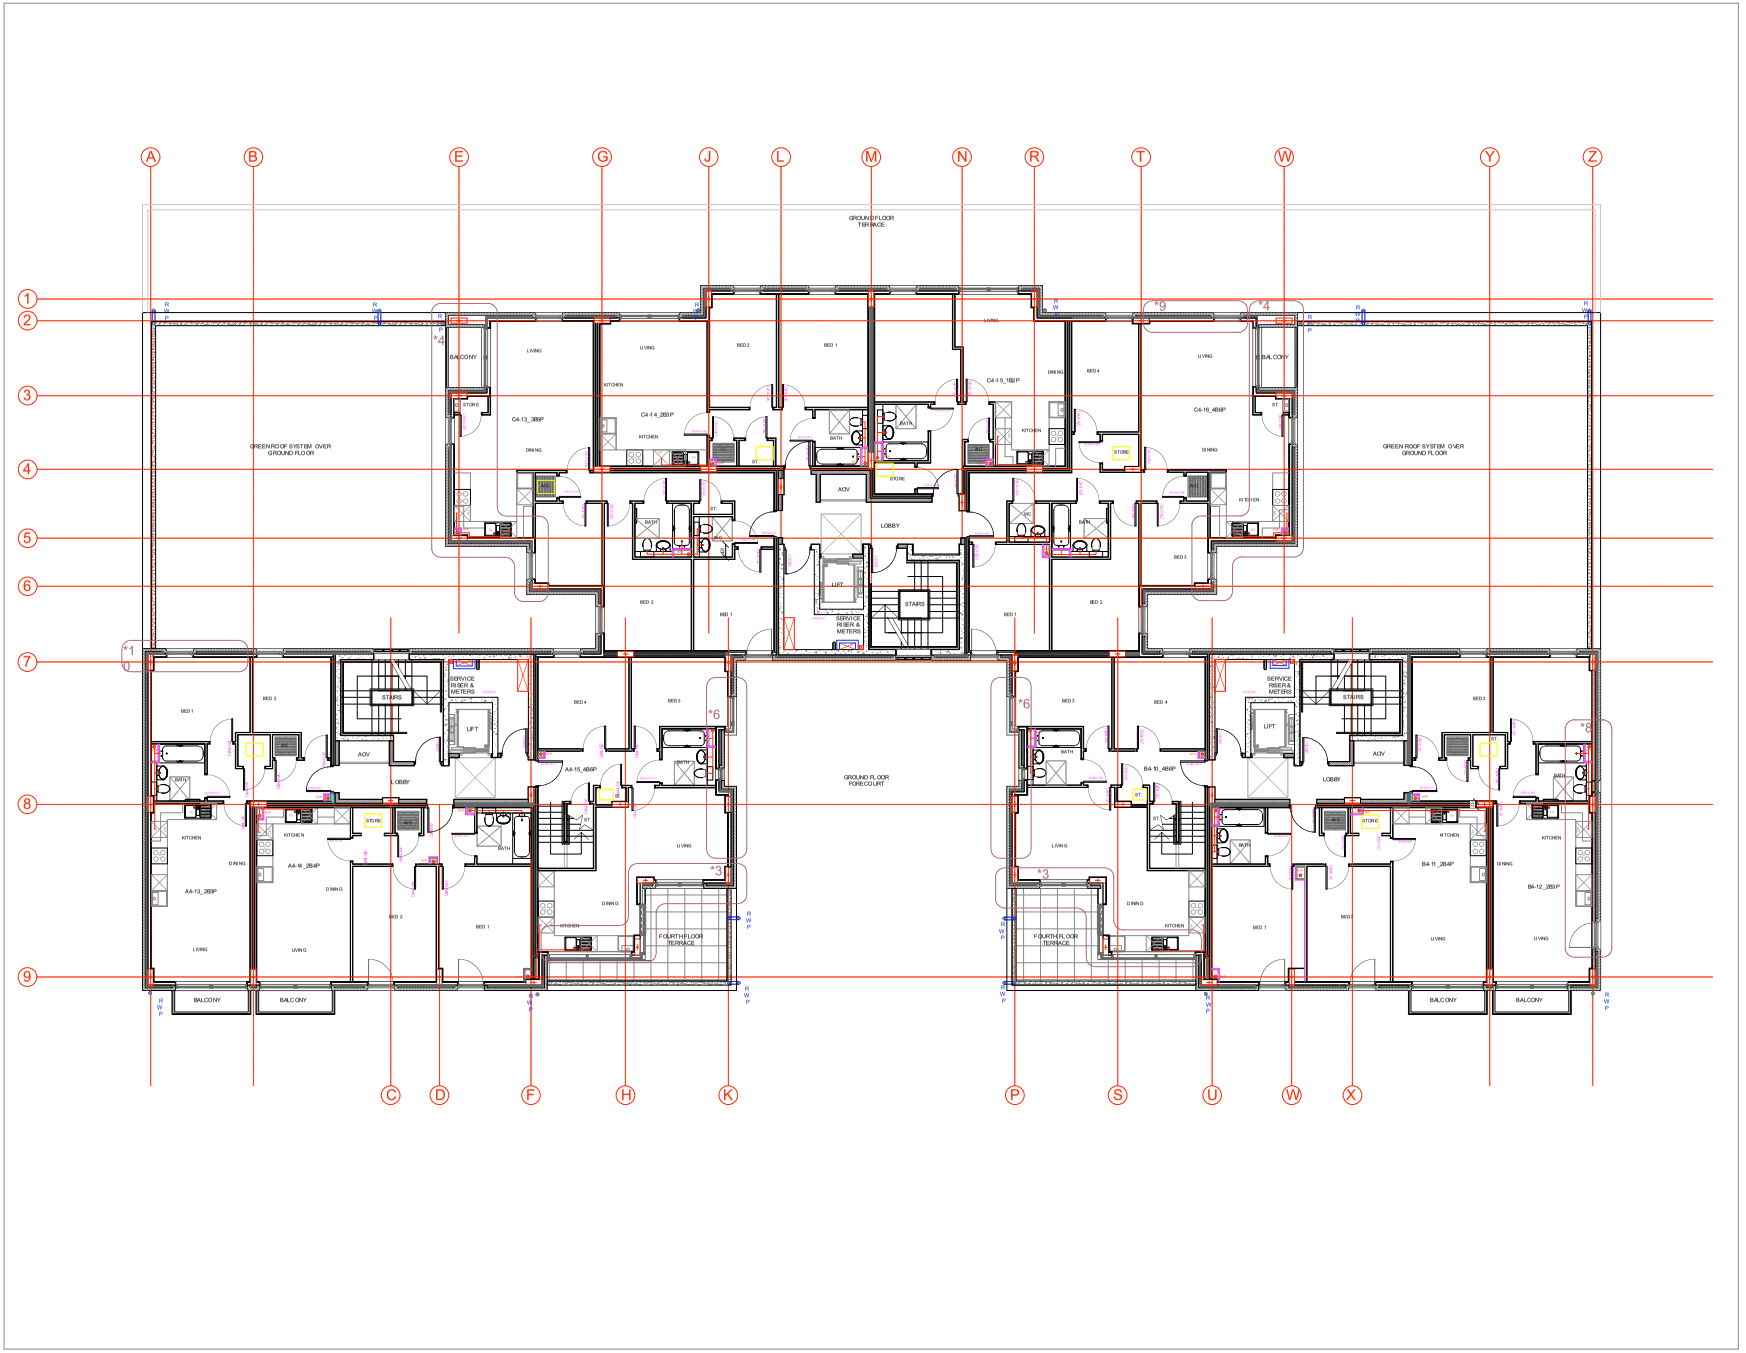

REVISION		DATE/DRAWN
A	Changes to plans and elevations following planning consultation	05.12.08

SHP
A Division of the GHM Consultancy Group

LS18 4DH
www.ghm-group.co.uk

PROJECT SHEEP LANE
HACKNEY, E8 4QS.

DRAWING TITLE FOURTH FLOOR PLAN

DATE AUG 08 DRAWN CS
SCALE 1:100 @ A1 CHECK
STATUS PLANNING RESUBMISSION
JOB NO. SW2442
DRAWING NO. 1024 REVISION

20 Firs Hill, Horsforth, Leeds
T: 0113 229 0008 F: 0113 229 0053