Hackney Neighbourhoods and Regeneration

Planning Service, 263 Mare Street, London, E8 3HT

Date: 11/11/2008	Title: 2008/1920, 191 Evering Road London N16	Scale 1:1250	Prepared by : Technical Support Team
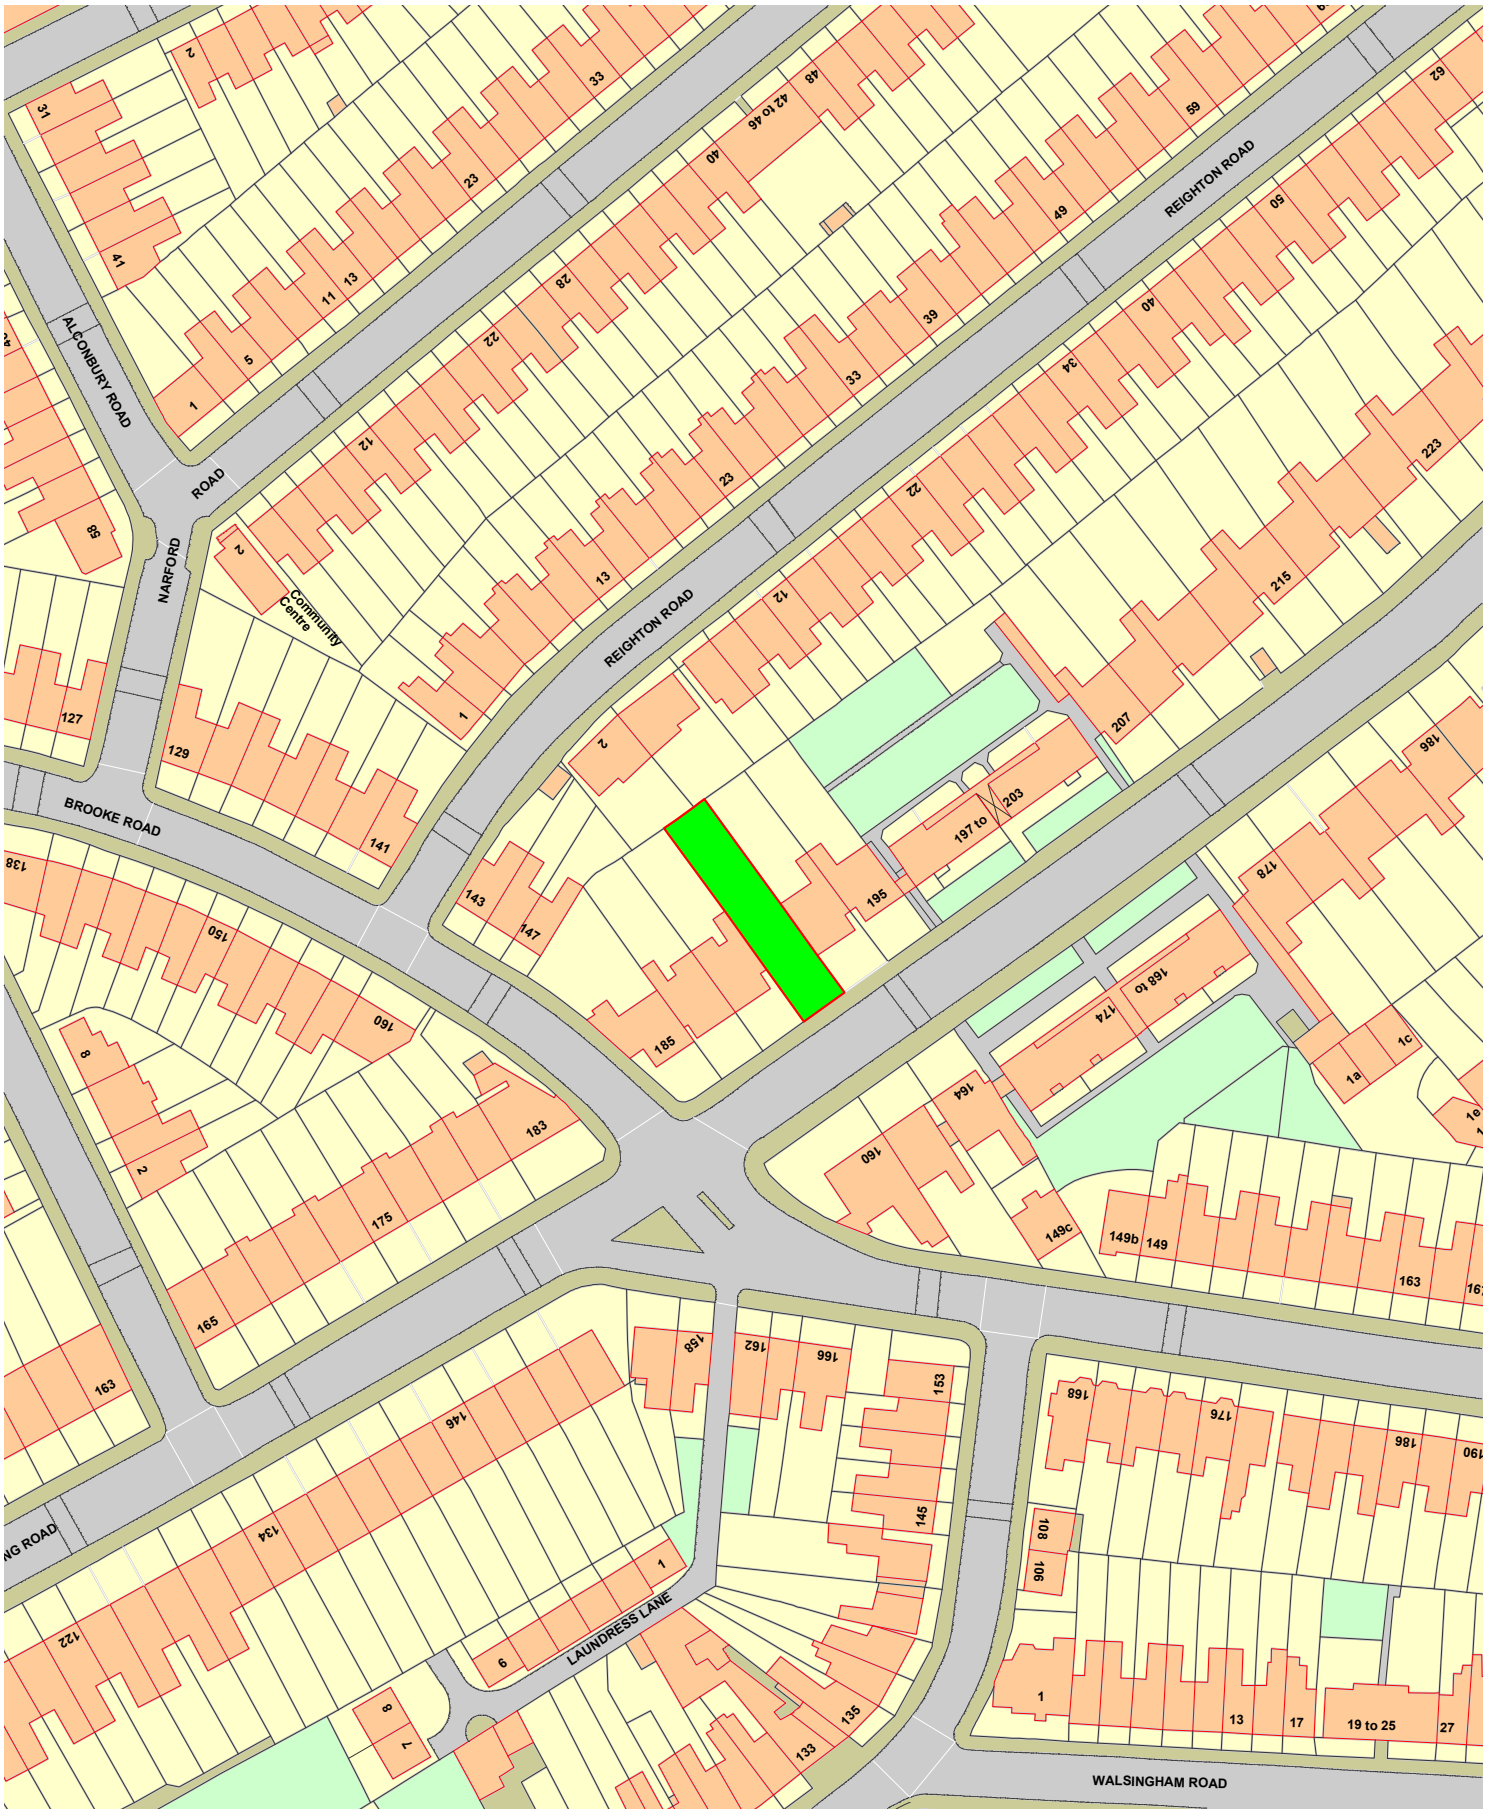
This material has been reproduced from Ordnance Survey digital map data with the permission of the controller of Her Majesty's stationery Office, © Crown Copyright.