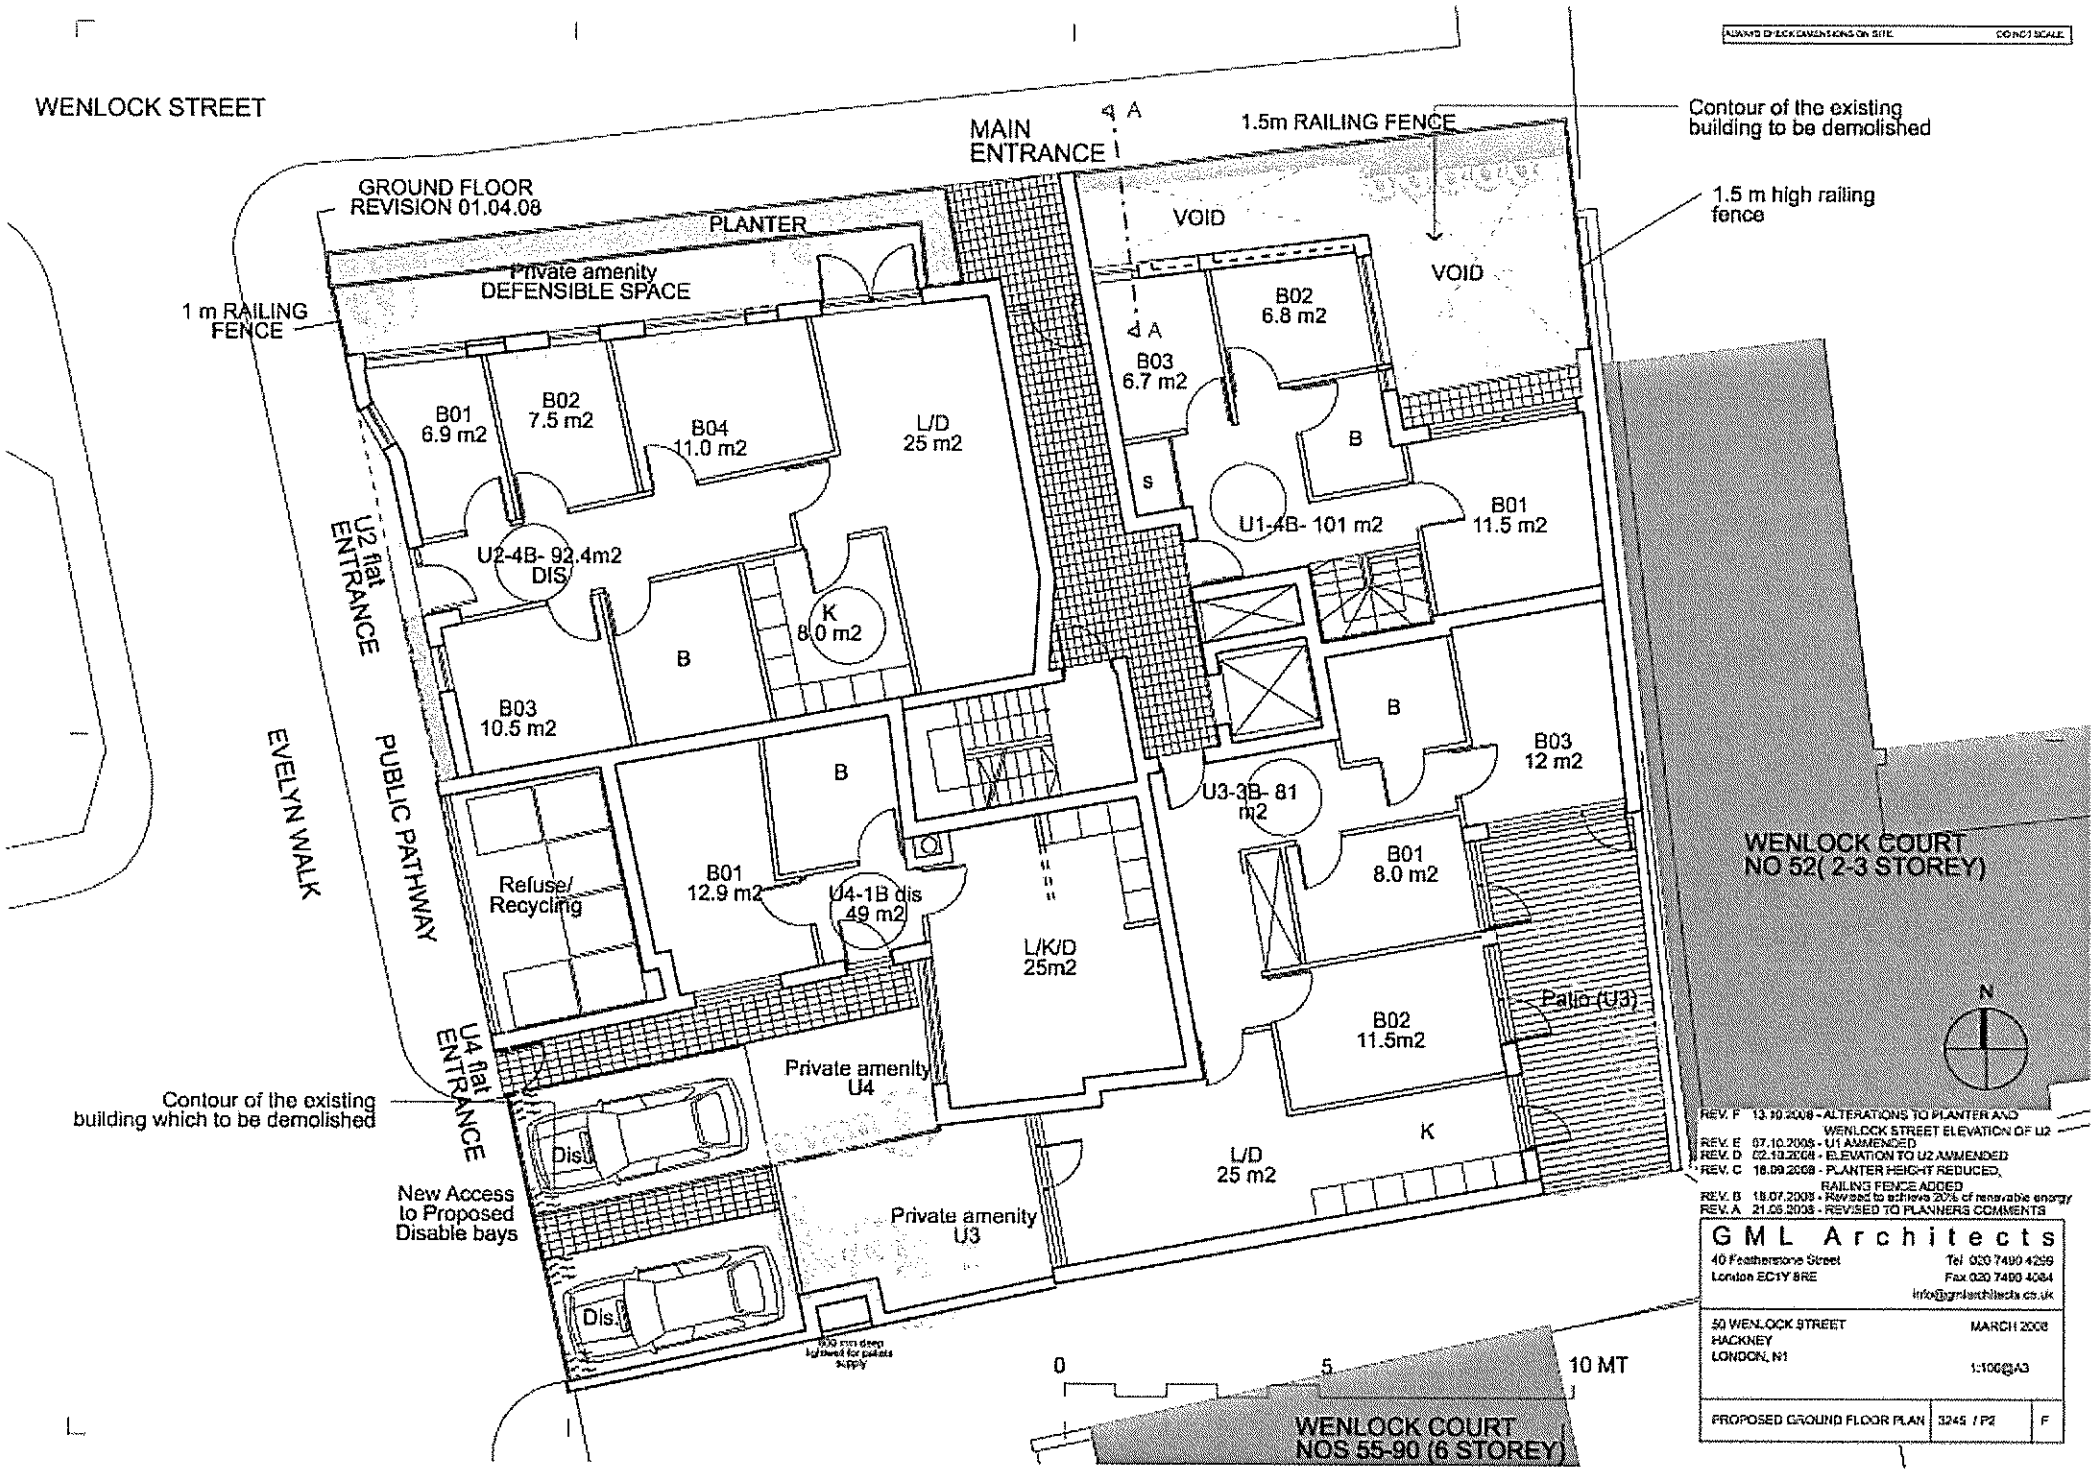

REV. F 13.10.2008 - ALTERATIONS TO PLANTER AND WENLOCK STREET ELEVATION OF U2
REV. E 07.10.2008 - U1 AMMENDED
REV. D 02.10.2008 - ELEVATION TO U2 AMMENDED
REV. C 16.09.2008 - PLANTER HEIGHT REDUCED, RAILING FENCE ADDED
REV. B 18.07.2008 - Revised to achieve 20% of renewable energy
REV. A 21.05.2008 - REVISED TO PLANNERS COMMENTS

GML Architects
40 Featherstone Street
London EC1Y 8RE
Tel 020 7490 4299
Fax 020 7490 4084
info@gmlarchitects.co.uk

50 WENLOCK STREET
HACKNEY
LONDON, N1

MARCH 2008

1:100@A3

PROPOSED GROUND FLOOR PLAN | 3245 / P2 | F