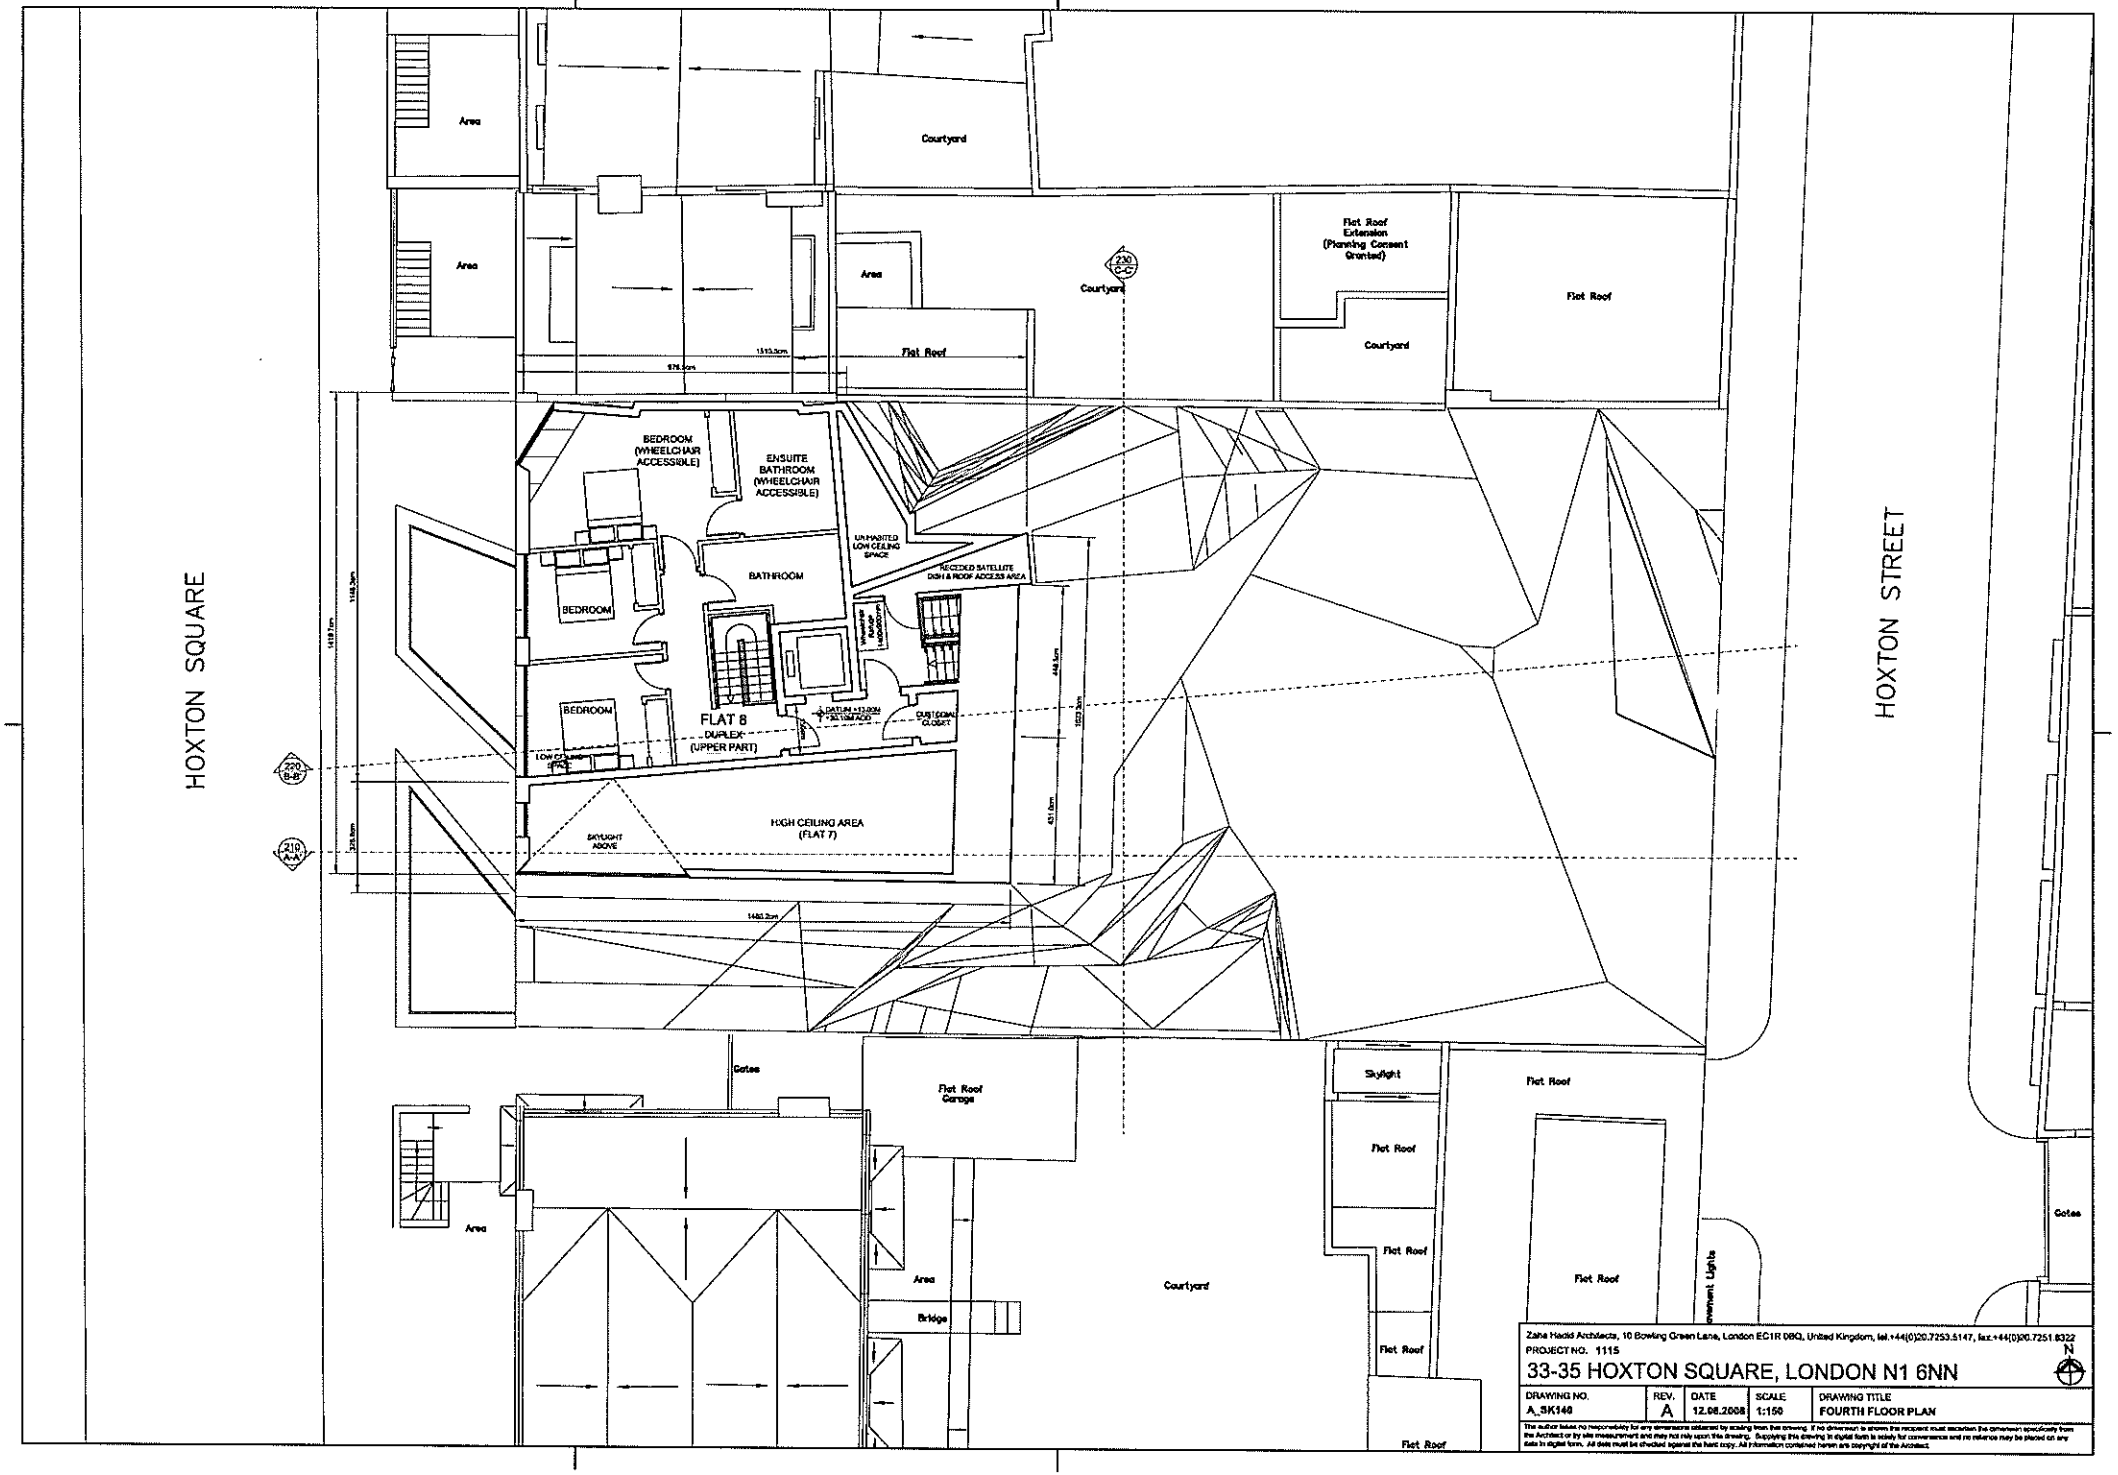

Zaha Hadid Architects, 10 Bowling Green Lane, London EC1R 0BQ, United Kingdom, tel.+44(0)20.7253.5147, fax.+44(0)20.7251.8322

PROJECT NO. 1115

N

33-35 HOXTON SQUARE, LONDON N1 6NN

DRAWING NO.	REV.	DATE	SCALE	DRAWING TITLE
A_SK140	A	12.06.2008	1:150	FOURTH FLOOR PLAN

The author takes no responsibility for any dimensions obtained by scaling from this drawing. If no dimension is shown the recipient must ascertain the dimension specifically from the Architect or by site measurement and may not rely upon this drawing. Supplying this drawing in digital form is solely for convenience and no reliance may be placed on any data in digital form. All data must be checked against the hard copy. All information contained herein are copyright of the Architect.