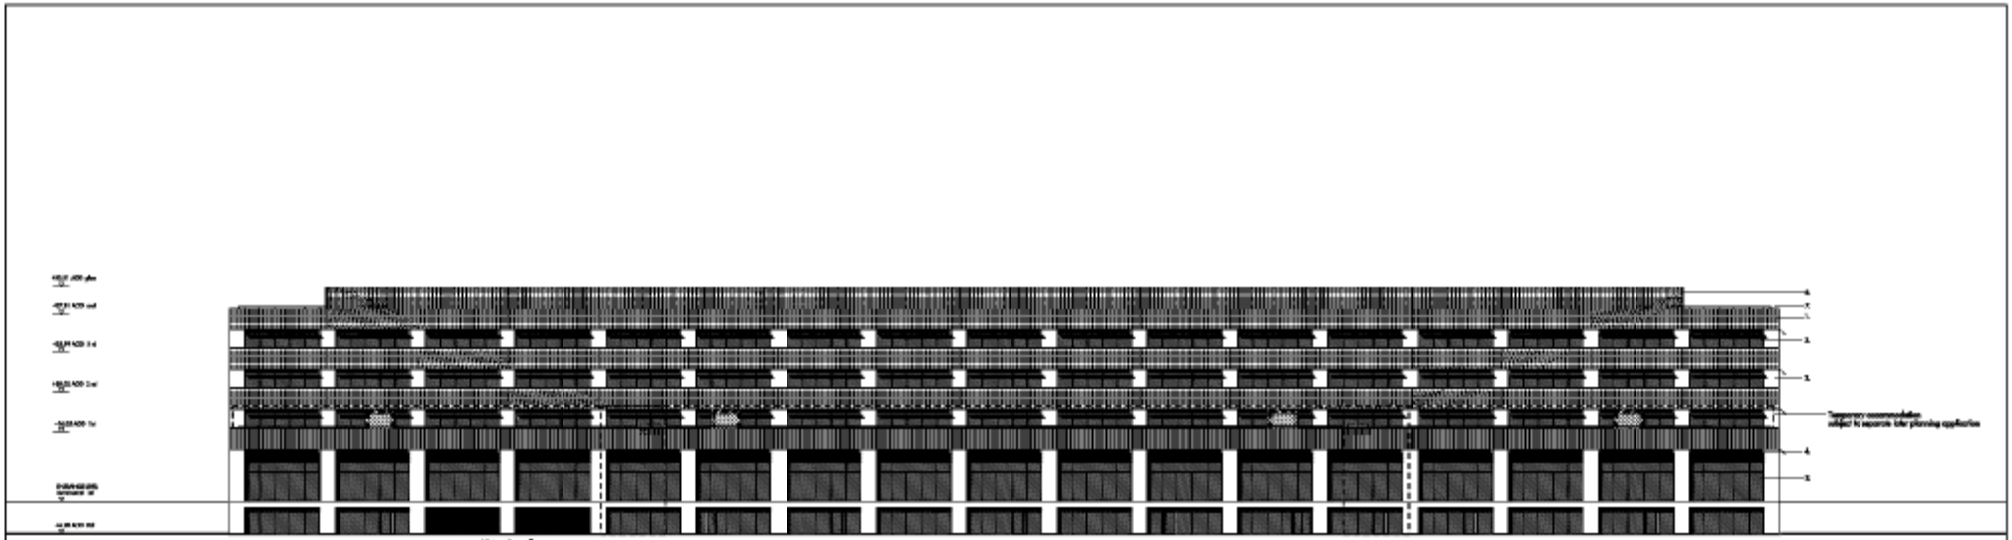

01 SW ELEVATION

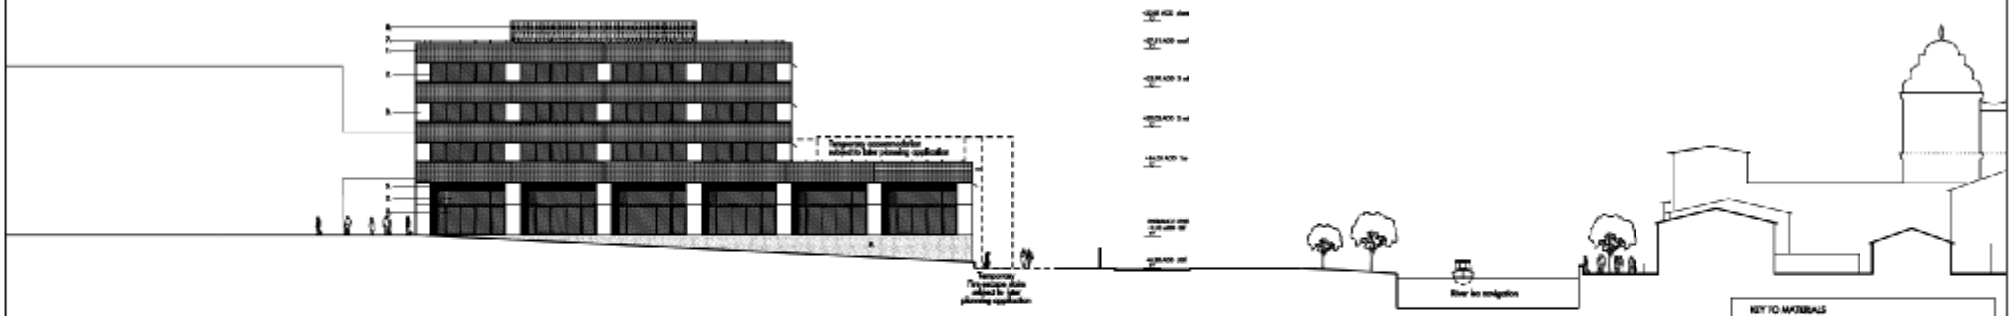

02 NW ELEVATION

Revisions

Allies and Morrison
JOB NO: 525
IMC MPC : 04

carillion

MPC OFFICES_GAMES
SW & NW ELEVATIONS
PLANNING
525_04_G_07_210

SCALE: 1:200 @A1 1:400@A3

5850-MPC-ELE-A-DPL-0011

P03
Revision