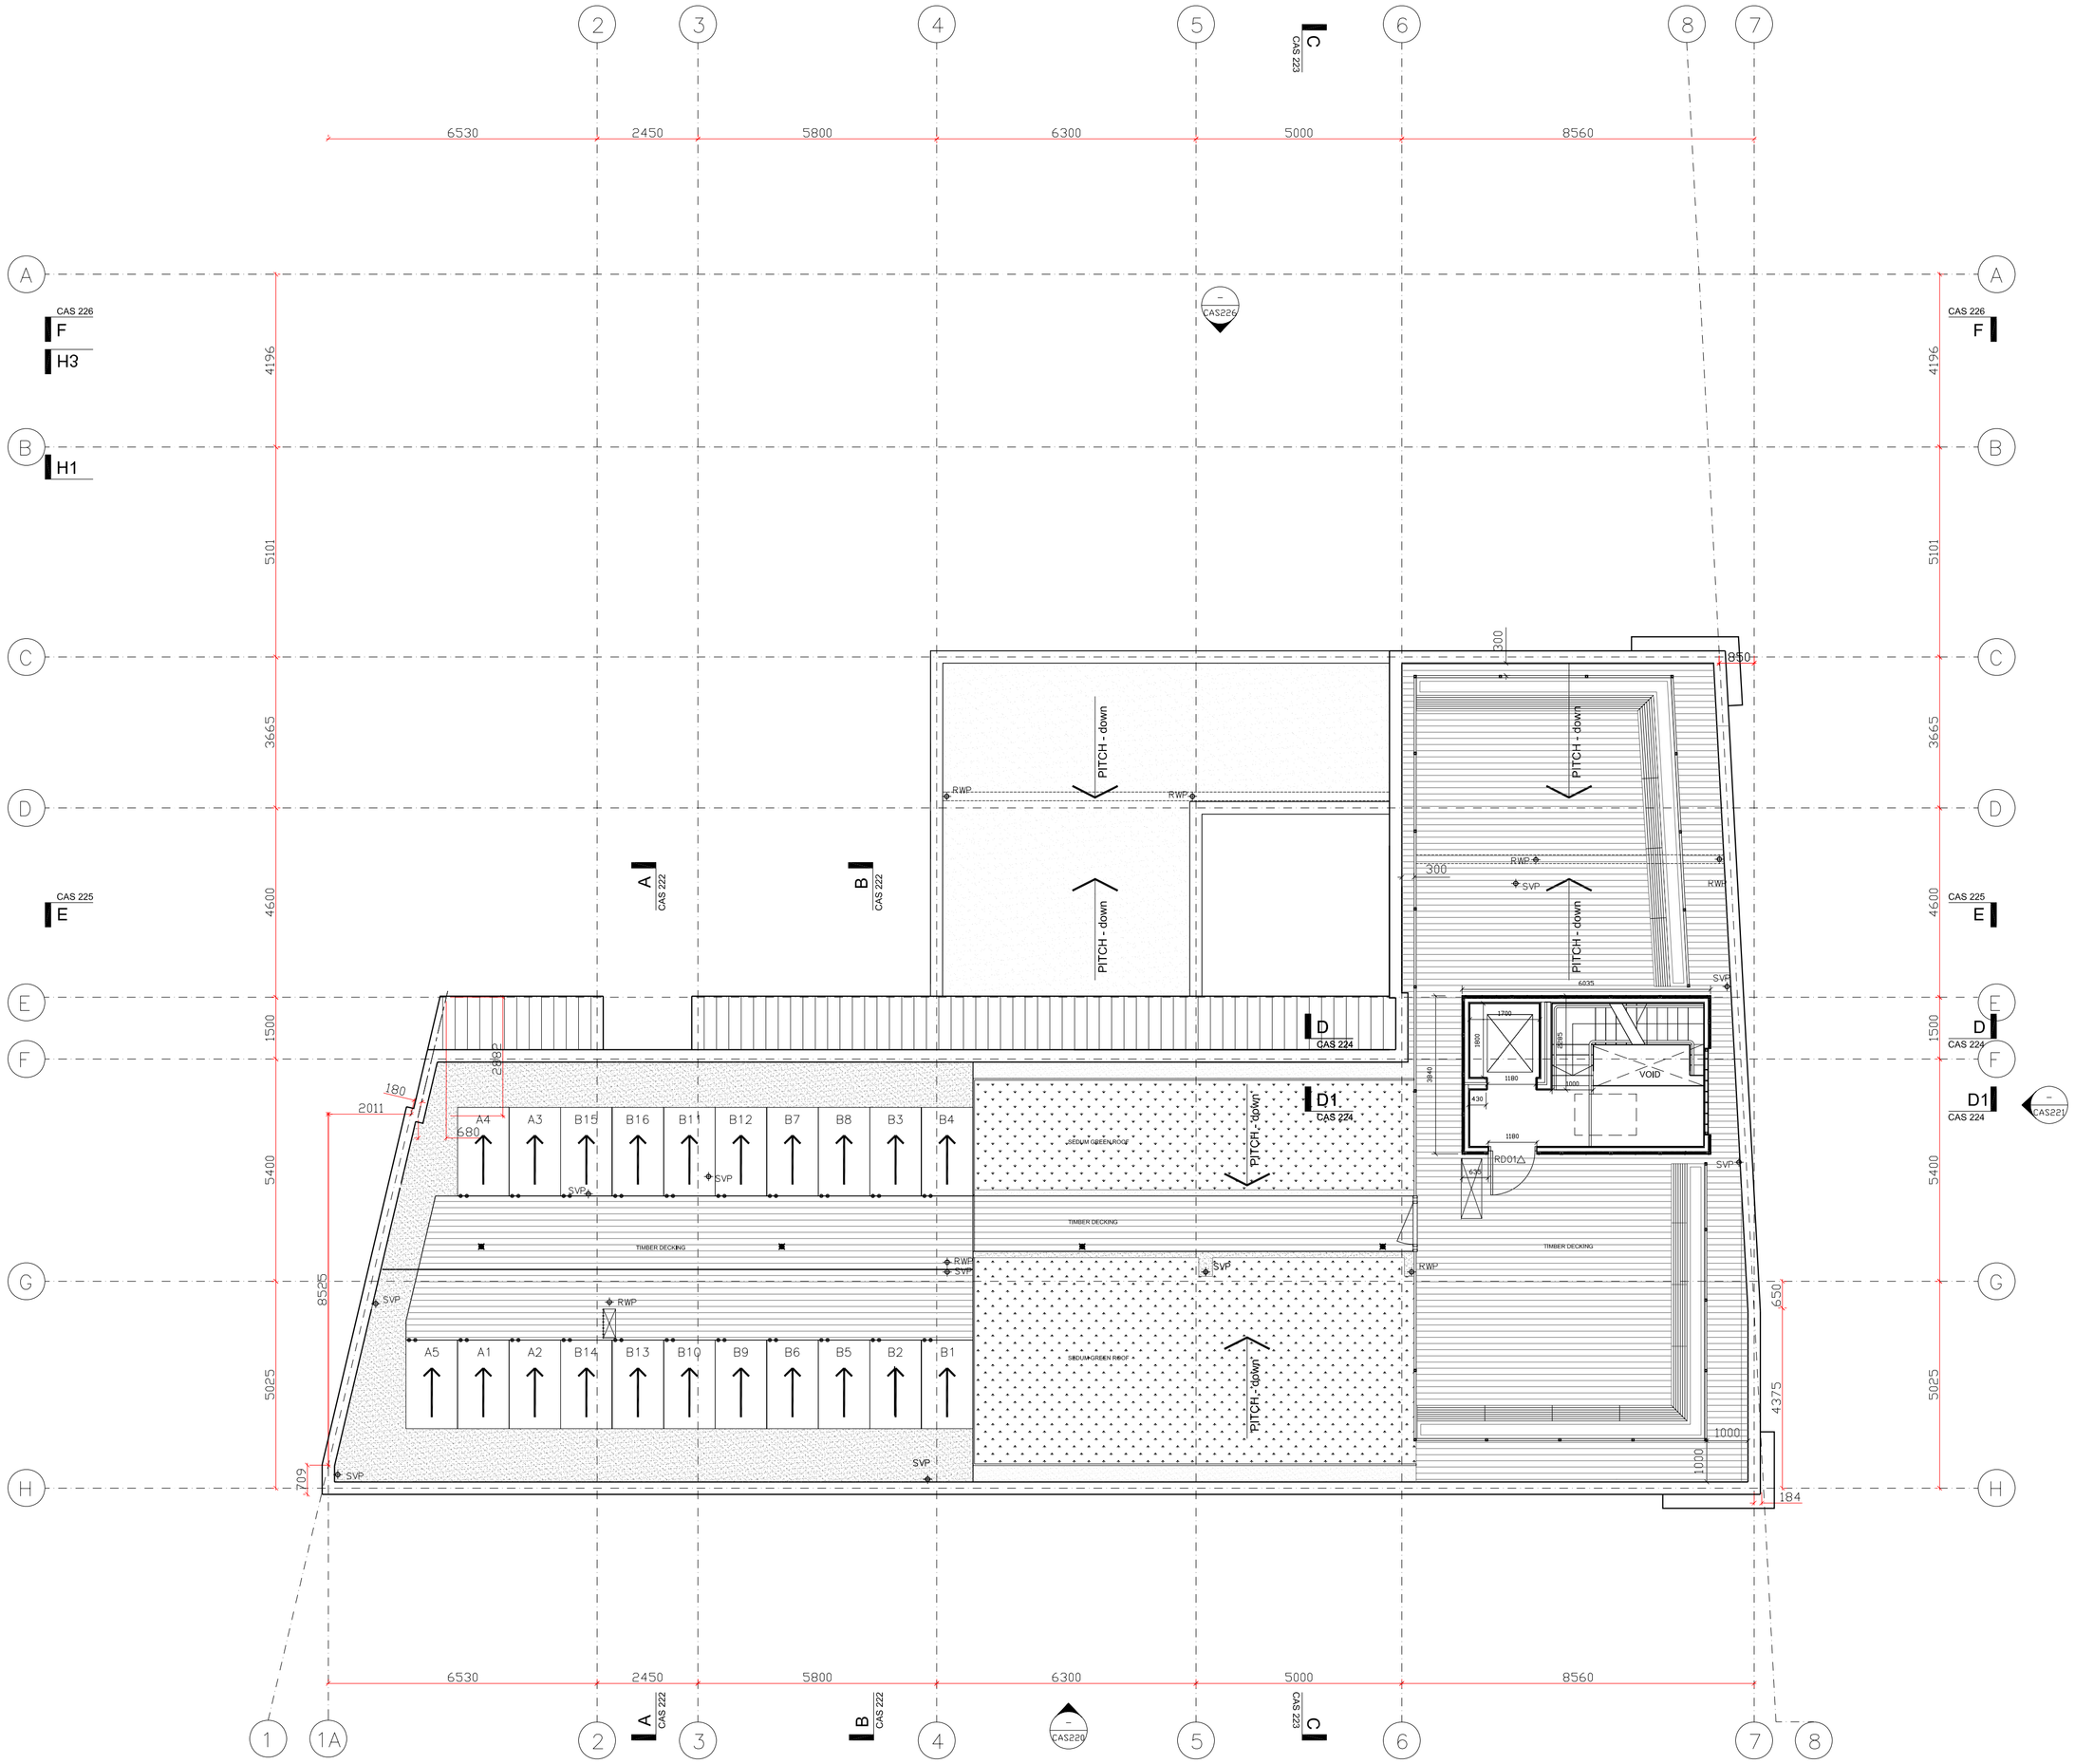


FIRE DOORS

△ INDICATES FD30(S) HALF HOUR FIRE DOOR WITH SELF CLOSER & COMBINED INTUMESCENT/SMOKE SEAL STRIPS MOUNTED IN DOOR FRAME

▲ INDICATES FD20 FIRE DOOR WITH SELF CLOSER

⚠ INDICATES FD20 WITHOUT CLOSER

NOTE:

DO NOT SCALE FROM THIS DRAWING
ANY DISCREPANCIES TO BE REPORTED TO THE ARCHITECT
THIS DRAWING TO BE READ IN CONJUNCTION WITH ALL
OTHER RELEVANT ARCHITECTS & STRUCTURAL ENGINEERS DRAWINGS

| REV | DATE | DESCRIPTION | REV | DATE | DESCRIPTION | REV | DATE | DESCRIPTION |
|---|---|---|---|---|---|---|---|---|
| REV - | 31.05.08. | INITIAL ISSUE | G | 03.03.09. | DECKING WALKWAY AMENDED, GRAVEL ADDED TO COMMERCIAL UNIT ROOF, SEDUM & SOLAR PANEL EDGING | - | - | - |
| REV A | 24.07.08. | NEW SOLAR PANEL LAYOUT AND ROOF LAYOUT UPDATED | H | 11.03.09. | ROOF HOUSING AOV AMENDED | - | - | - |
| REV B | 20.08.08. | STAIR O4, LIFT SHAFT OPENING UPDATED. | I | 22.04.09. | PLANTERS & BENCHES ADDED | - | - | - |
| REV C | 28.08.08. | ROOF HOUSING SHOWS GLAZED SCREEN , STAIR LANDING HAD BEEN REDUCED TO INCREASE VOID. | - | - | - | - | - | - |
| REV D | 29.08.08. | PROPOSED UPRIGHT POSITIONS FOR BALUSTRADING ADDED | - | - | - | - | - | - |
| REV E | 16.09.08. | PARAPET ON GL 6 BETWEEN GL E & GL C SHOWN IN NEW POSITION DUE TO FIRST FLOOR BEAM | - | - | - | - | - | - |
| REV F | 02.10.08. | LIFT SHAFT & PARAPET ON GL 6 UPDATED ACCORDING TO FUSION | - | - | - | - | - | - |


LAZENBY ASSOCIATES
81 PAUL STREET LONDON EC2A 4NQ T 020 7566 0028 F 020 7566 0029


**38-50 ARCOLA STREET** DRAWN **AA** CHECKED **ML**

**ROOF PLAN** **1:100 @ A1**

**CONSTRUCTION** ISSUE DATE **02.10.08** **CAS 205** REV **I**