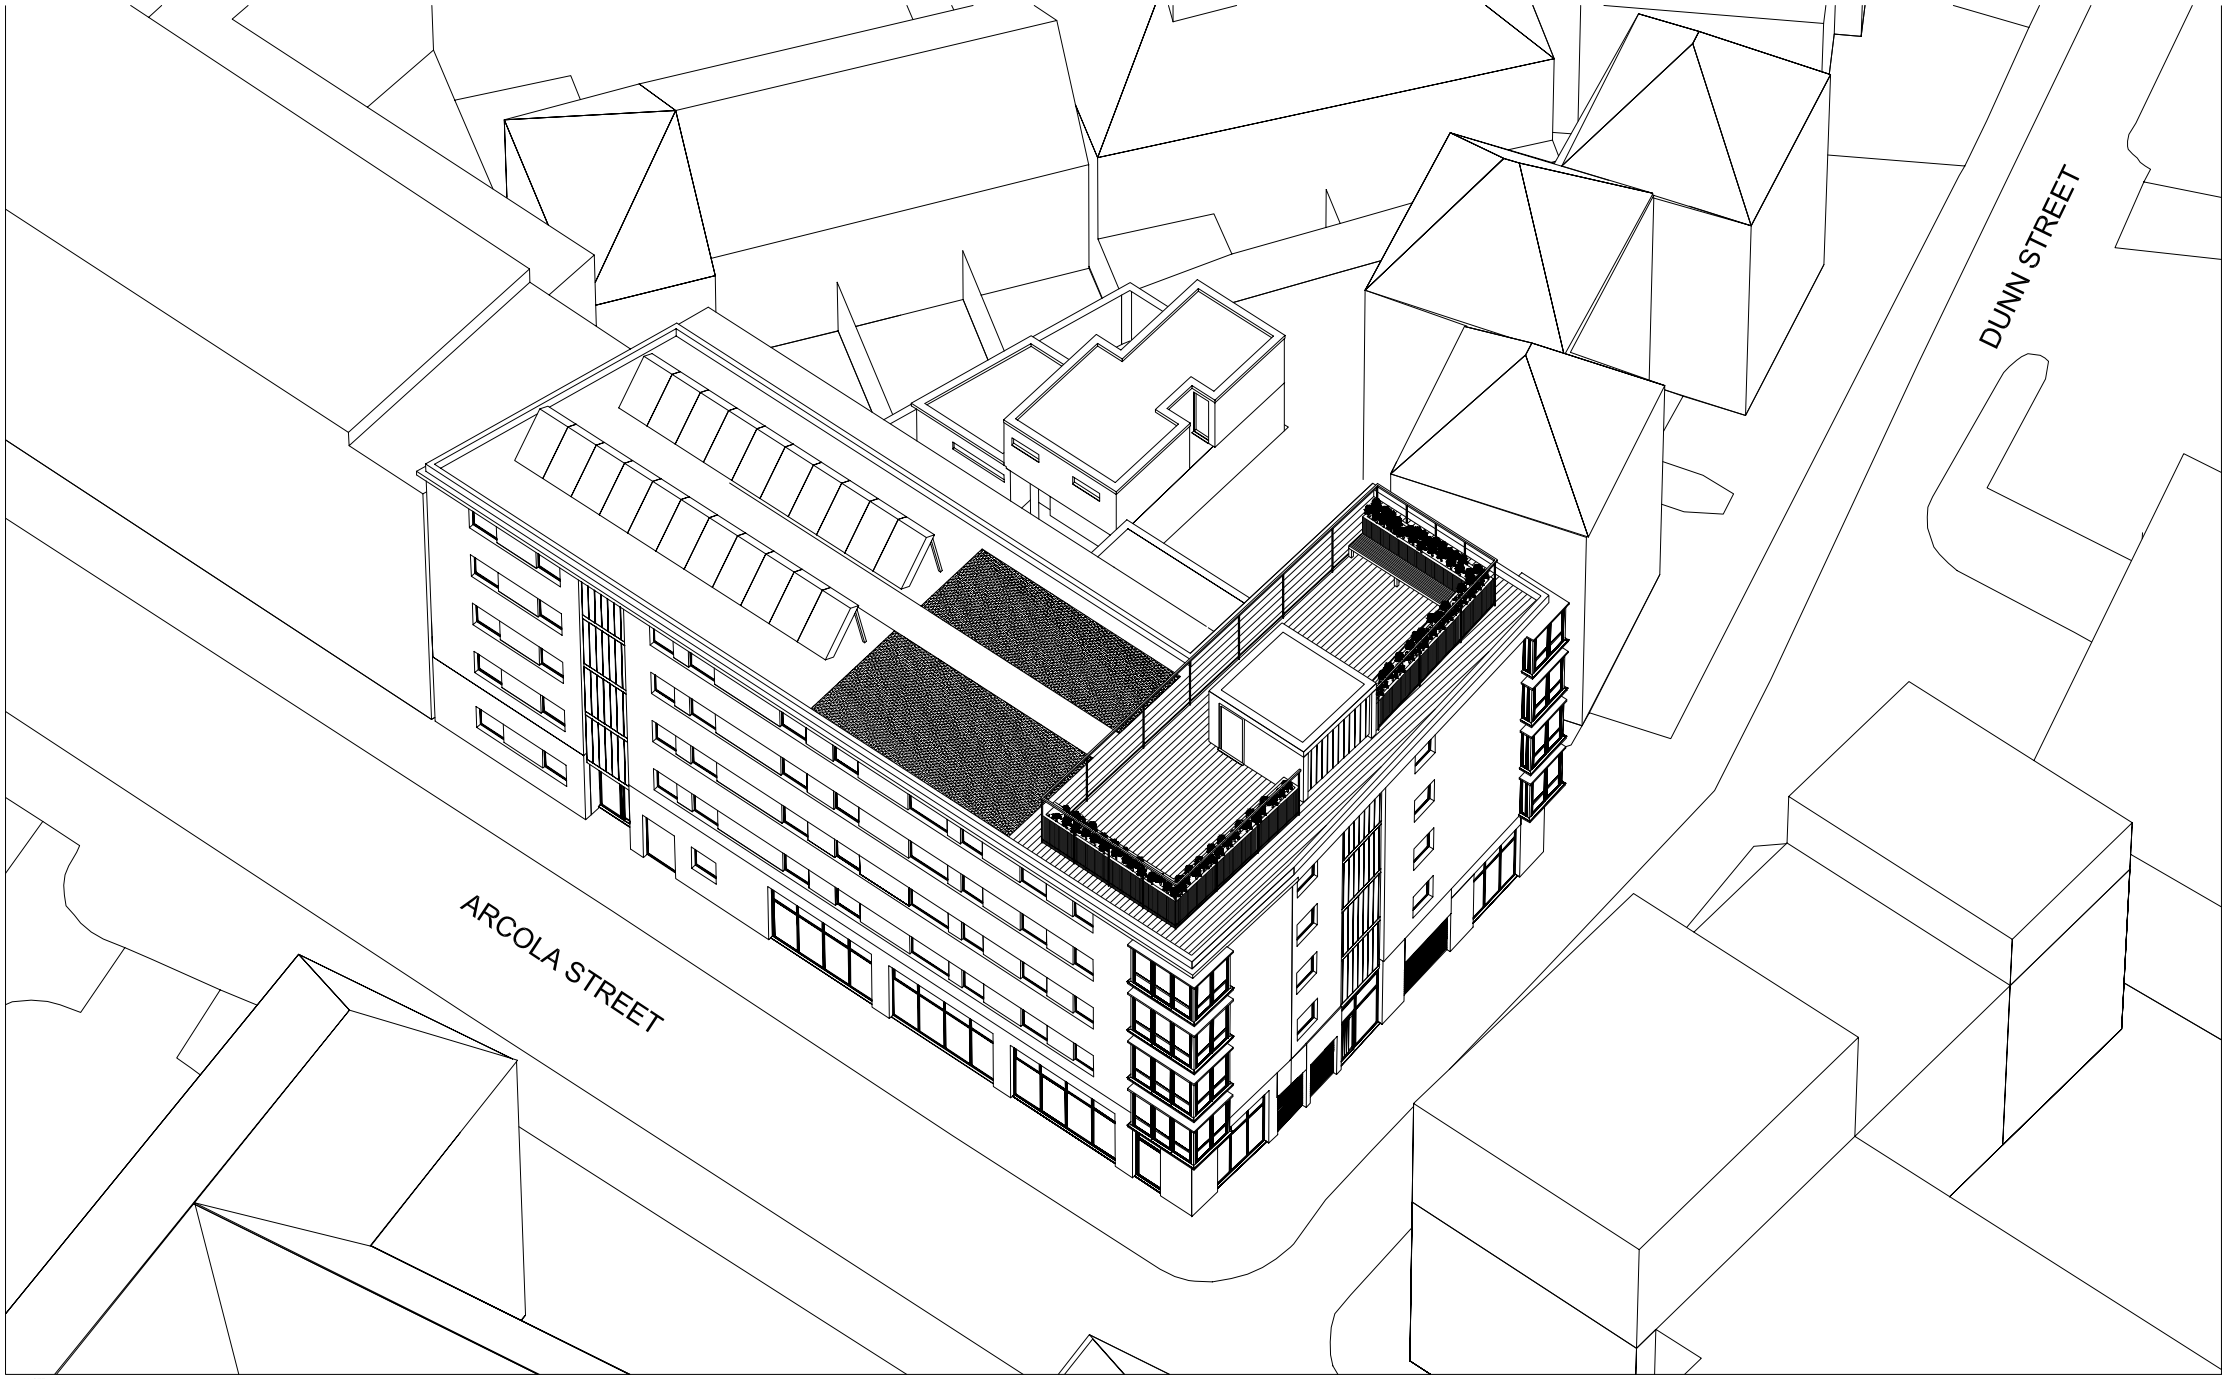

NOTE:

DO NOT SCALE FROM THIS DRAWING
ANY DISCREPANCIES TO BE REPORTED TO THE ARCHITECT
THIS DRAWING TO BE READ IN CONJUNCTION WITH ALL
OTHER RELEVANT ARCHITECTS & STRUCTURAL ENGINEERS DRAWINGS

LAZENBY ASSOCIATES
81 PAUL STREET LONDON EC2A 4NQ T 020 7566 0026 F 020 7566 0029

38-50 ARCOLA STREET	DRAWN IH CHECKED ML
CONTEXTUAL ISOMETRIC	1:100 @ A1
PLANNING	ISSUE DATE 20.04.09. SK (P) 02 REV .