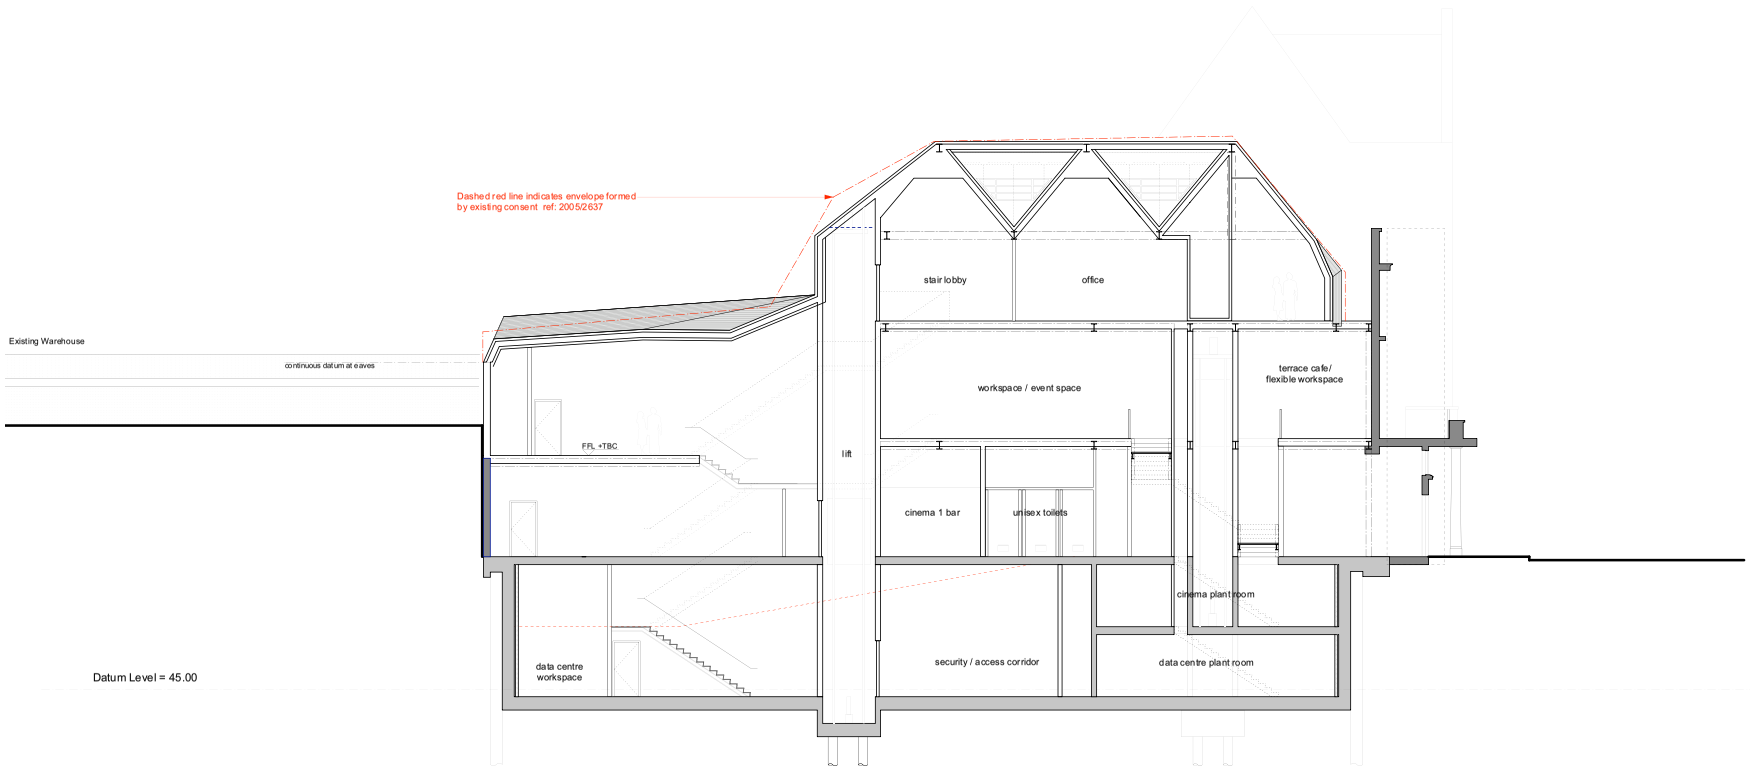

SECTION BB

1
301

Drawing not to be scaled. All dimensions to be verified on site before commencing work. Any discrepencies to be reported to designers. Read drawings in conjunction with relevant information. All building work is to comply with current Building Regulations and British Standards.

NOTES

Shoreditch Trust

REV	COMMENTS	DATE	CHK
-	ISSUED FOR PLANNING	13.02.09	

STATUS

PLANNING

Job	Hoxton Cinema 55 Pitfield Street, N1
Title	Section B-B' AS PROPOSED
Date	February 2009
Scale	1:100 @ A1 / 1:200 @ A3
Drawn	MB2

1-340.P.301

Waugh Thistleton Architects Ltd
54 Commercial Street
London
E1 6LT
Telephone
+44 (0)20 7613 5727
Fax
+44 (0)20 7613 5749
email/web
waughthistleton.com

architects Waugh Thistleton