Hackney Neighbourhoods and Regeneration

Planning Service, 263 Mare Street, London, E8 3HT

Date: 05/03/2009	Title: 55 Pitfield Street, London, N1 6BU	Scale 1:1250	Prepared by : Technical Support Team
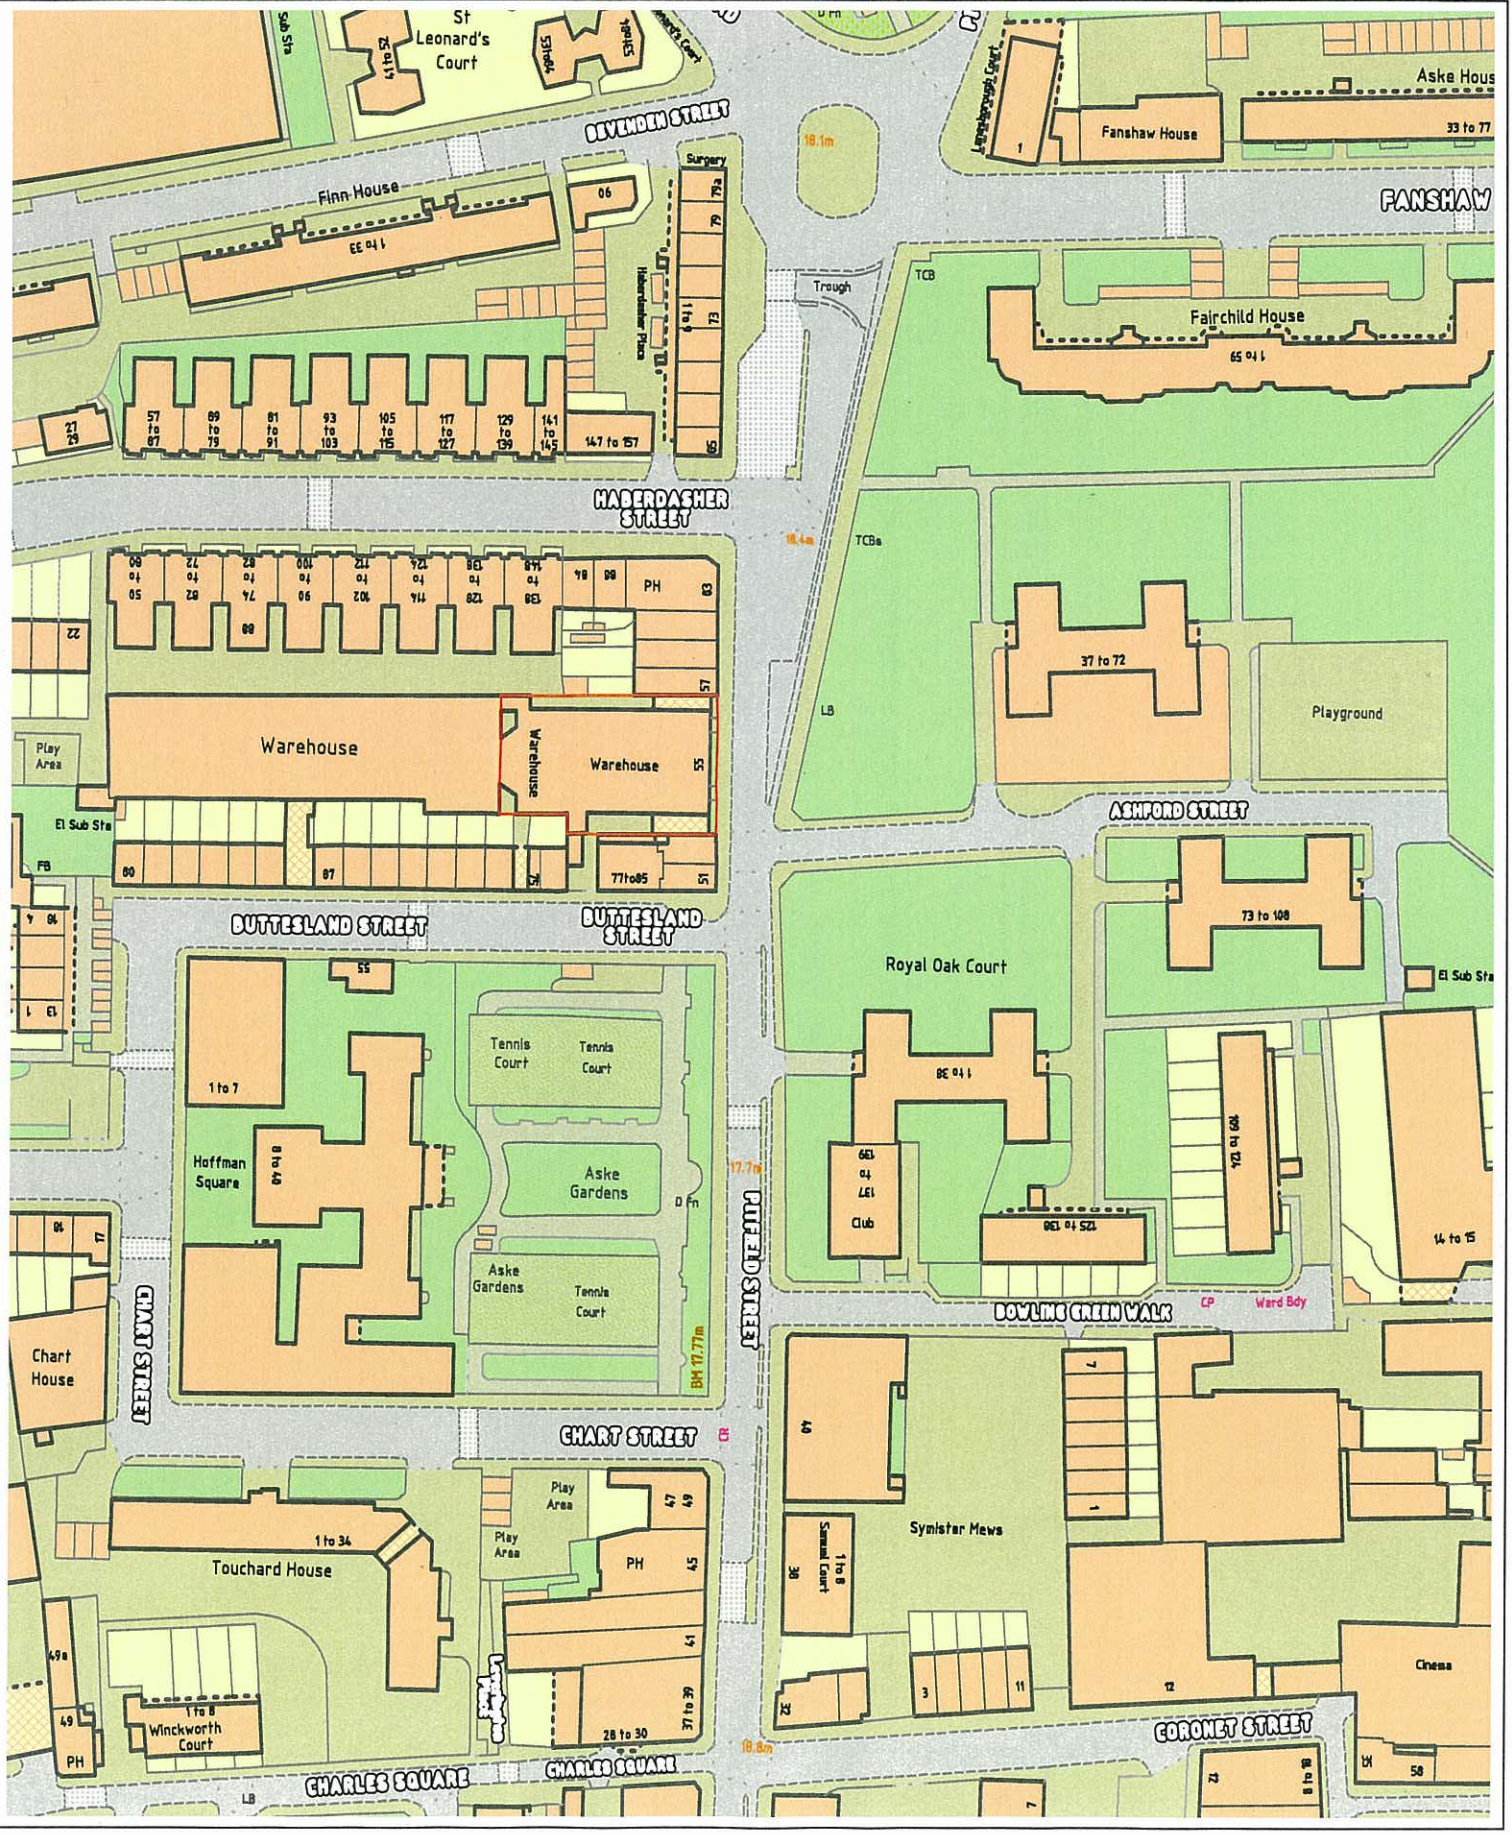
This material has been reproduced from Ordnance Survey digital map data with the permission of the controller of Her Majesty's stationery Office, © Crown Copyright.