Hackney **Neighbourhoods and Regeneration**

Planning Service, 263 Mare Street, London, E8 3HT

Date: 20/10/2008	Title: 10 Shacklewell Road, London N16 7TA	Scale 1:1250	Prepared by : Technical Support Team
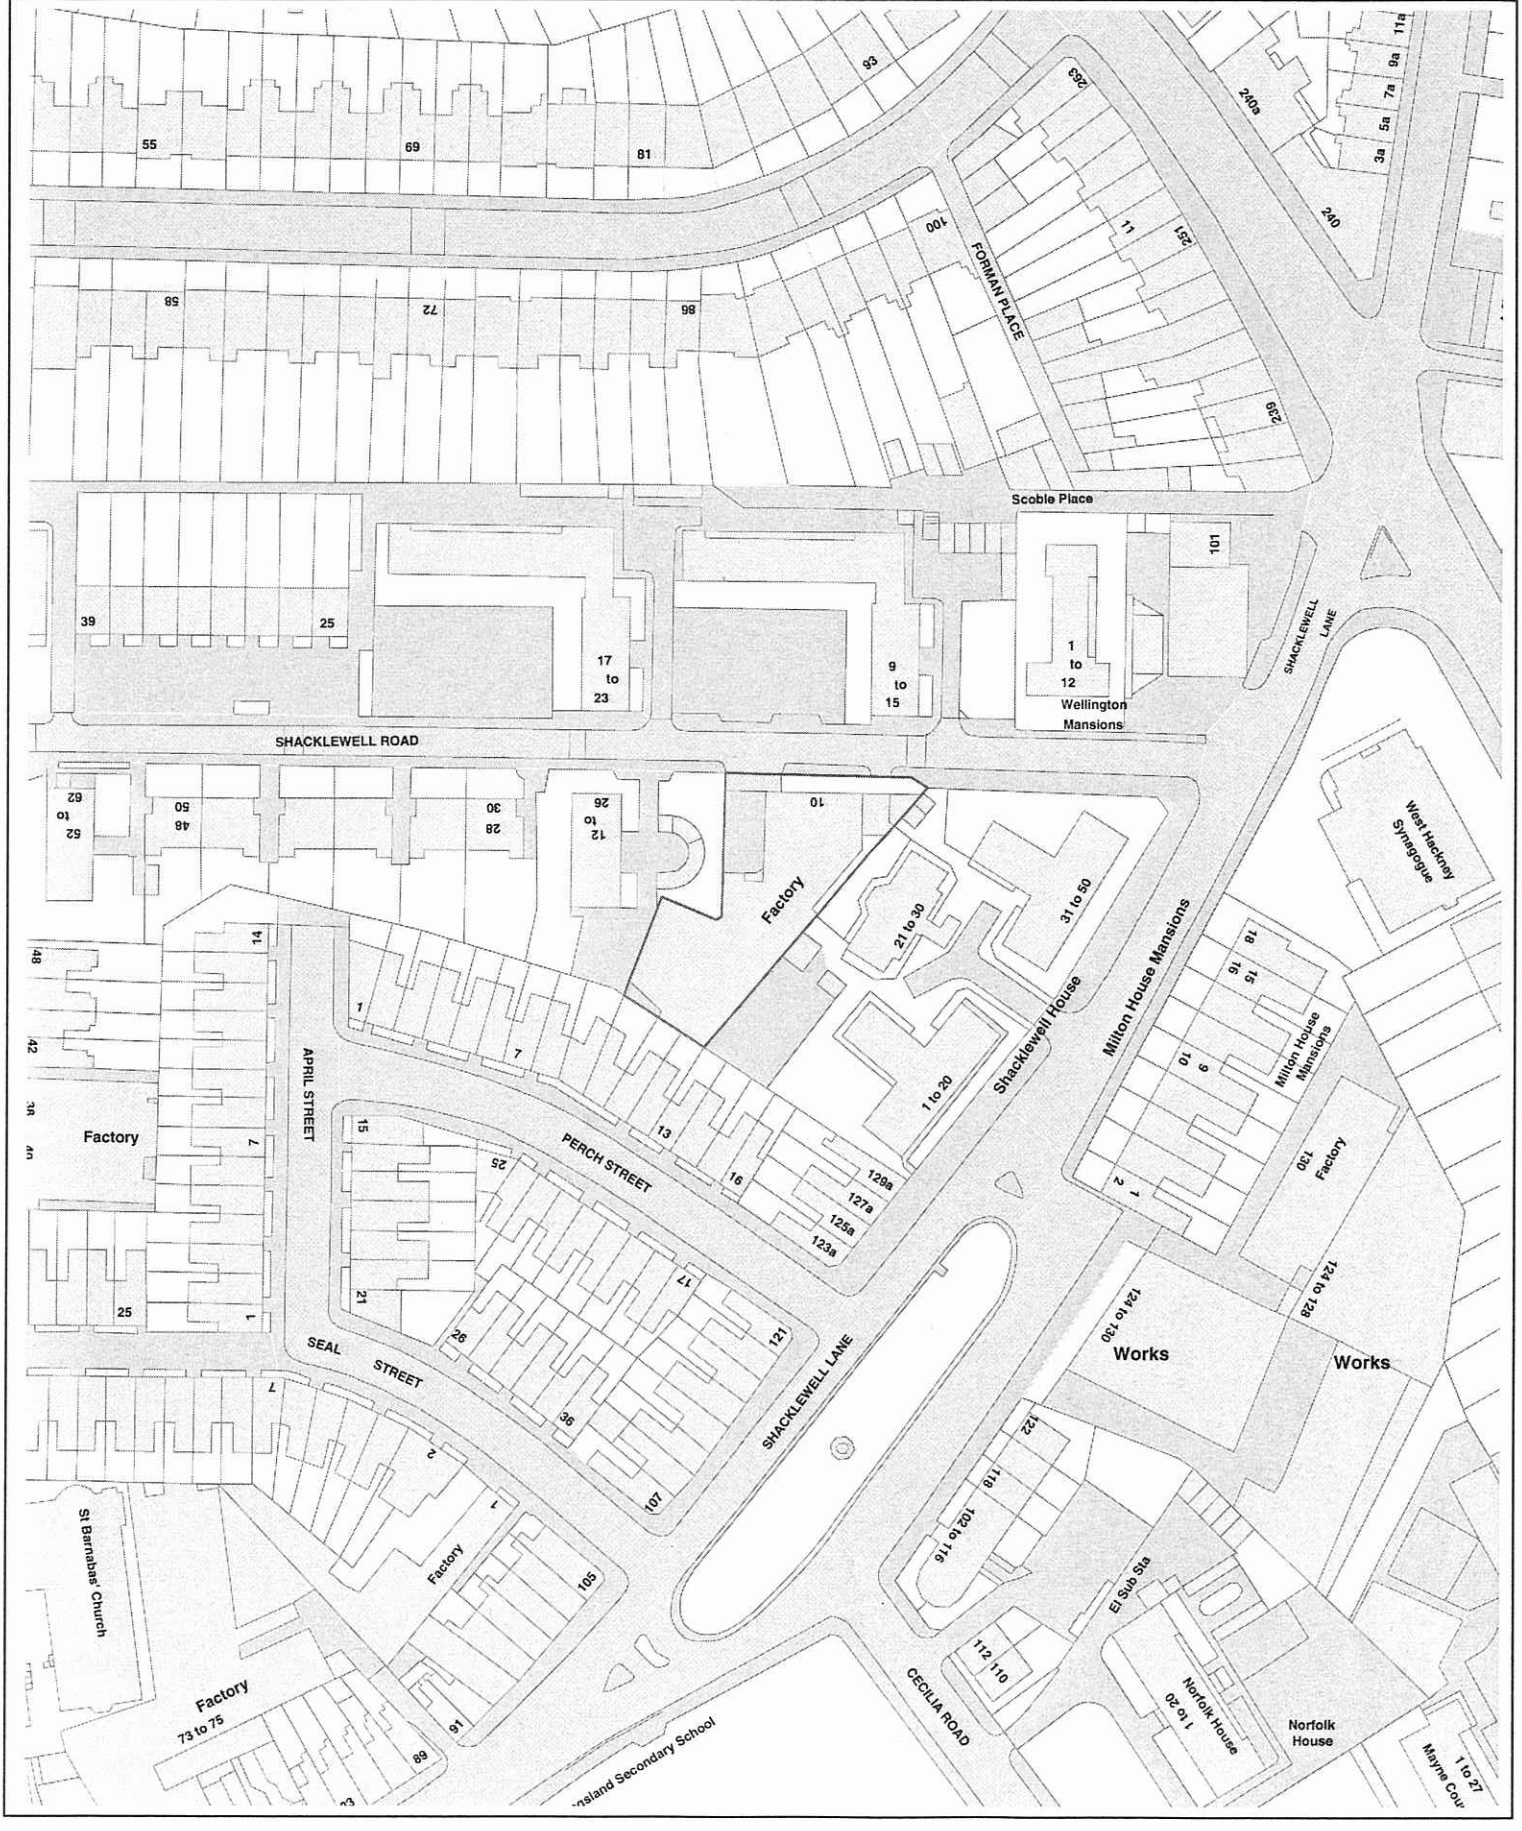
This material has been reproduced from Ordnance Survey digital map data with the permission of the controller of Her Majesty's stationery Office, © Crown Copyright.