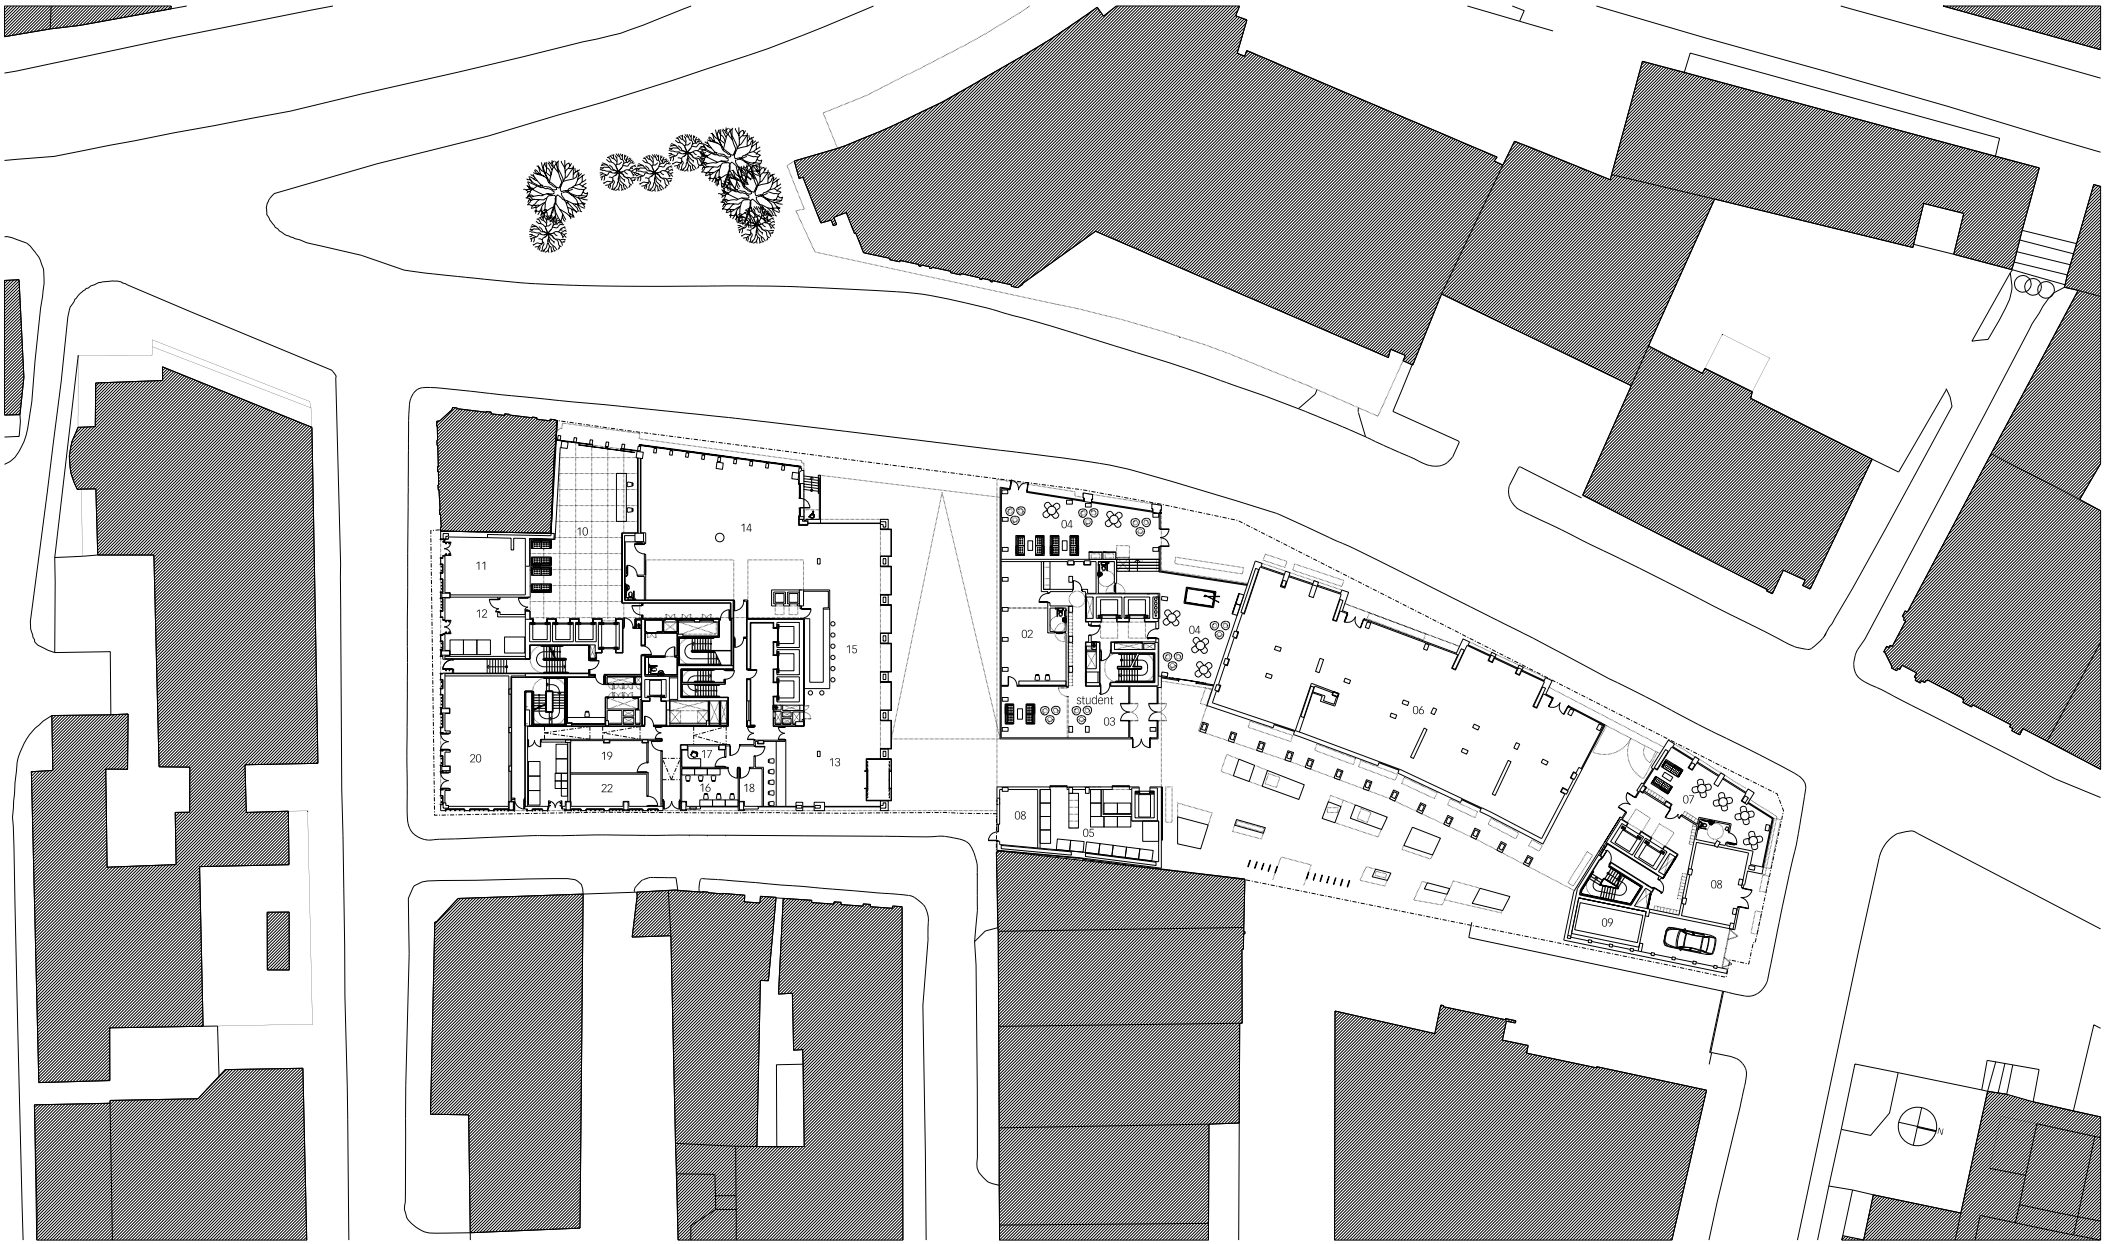

date	rev	revisions
11.11.08	A	west elevation of both blocks amended, core layout of south block amended for detailed floor plan refer to PA126_A for north block and PA137_A for south block
03.12.08	B	structural column layout revised for student block office/retail space, door repositioned on the north and west elevations of office/retail space, facade threshold adjusted on the north and west elevation office/retail space
17.02.09	C	increased common room, office/retail area (south) converted to common room space, stairs and wheelchair lift added, revised manager and staff office layout, revised staff kitchen, wc for staff room and wc provision, break out panel at west facade relocated

key plan

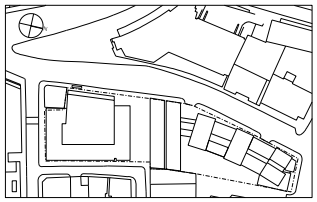

notes

01 office / retail
02 student office
03 student reception
04 student common room
05 student refuse
06 office
07 student common room
08 EDF
09 car lift
10 office reception
11 plant room
12 office refuse
13 hotel reception
14 hotel restaurant
15 hotel bar
16 hotel staff office
17 hotel managers office
18 hotel luggage store
19 hotel linen
20 hotel/office EDF
21 hotel refuse
22 hotel cellar

-·-·-·-·- site boundary

This drawing is the property of Lifschutz Davidson Sandilands. No disclosure or copy of it may be made without the written permission of Lifschutz Davidson Sandilands.

architect

Lifschutz Davidson Sandilands
Island Studios, 22 St. Peter's Square, London W6 9NW. T +44 (0)20 8600 4800 F +44 (0)20 8600 4700 mail@lds-uk.com

project	drawing title			
10 East Road, N1	office: ground floor plan hotel: ground floor plan student: ground floor plan			
client	scale at A1	scale at A3	drawn	date
Rocket Investments	1:250	1:500	RF	07.08
	job no.	drawing	rev.	
	0761	PA106	C	