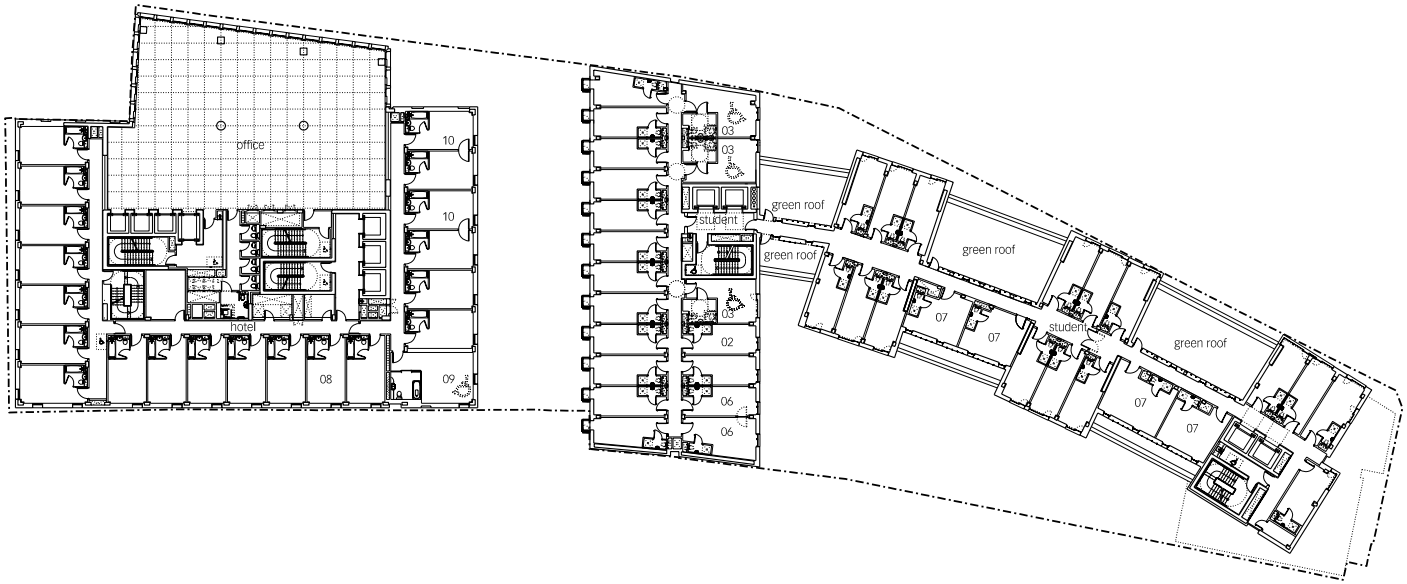

date	rev	revisions
11.11.08	A	bridge link set out of north block updated, west elevation of south block amended, core layout of south block amended for detailed plan refer to PA131_A for north block and PA142_A for south block
03.12.08	B	structural column layout revised for student block, 3 standard student rooms omitted, 2 accessible student rooms added
17.02.09	C	4 student double/twin rooms added, 2 studio rooms modified to 1 family room
11.03.09	D	1 bathroom and riser revised to suit changes to plan below

key plan

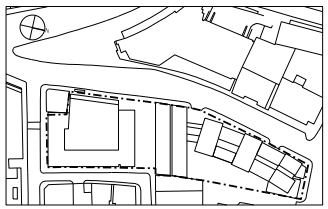

notes

01 student common room
02 student room
03 student accessible room
04 not used
05 student adaptable room
06 student family interconnecting room
07 student double/twin room
08 hotel standard room
09 hotel accessible room
10 hotel interconnecting room

site boundary

This drawing is the property of Lifschutz Davidson Sandilands. No disclosure or copy of it may be made without the written permission of Lifschutz Davidson Sandilands.

architect

Lifschutz Davidson Sandilands
Island Studios, 22 St. Peter's Square, London W6 9NW. T +44 (0)20 8600 4800 F +44 (0)20 8600 4700 mail@lds-uk.com

project	drawing title			
10 East Road, N1	office: 9th floor plan hotel: 11th floor plan student: 11th floor plan			
client	scale at A1	scale at A3	drawn	date
Rocket Investments	1:250	1:500	RF	07.08
	job no.	drawing	rev.	
	0761	PA112	D	