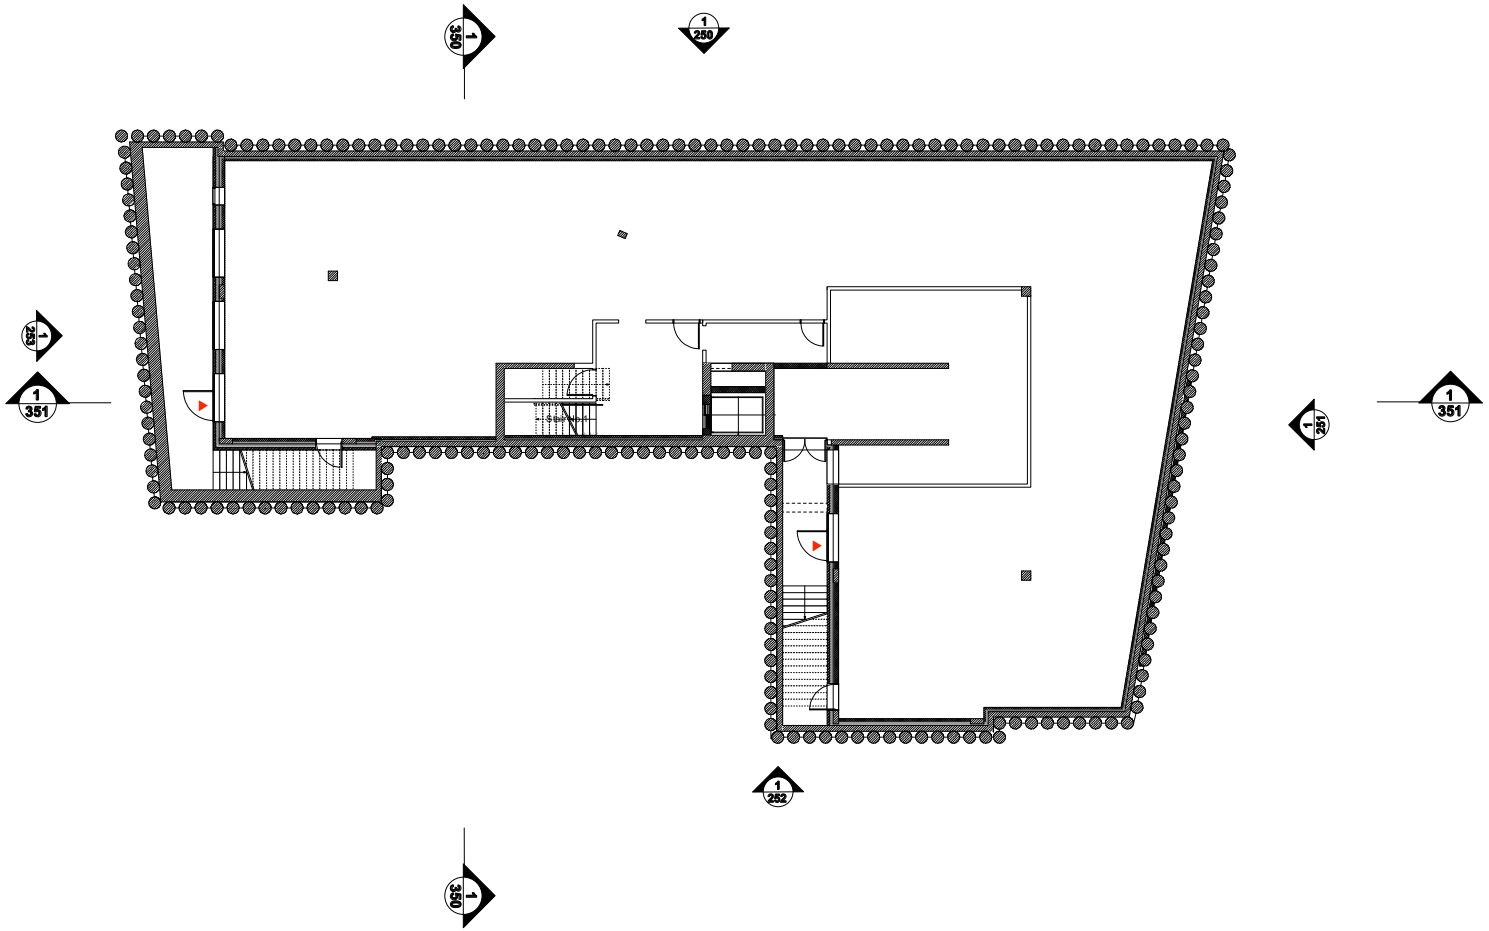

Drawing not to be scaled. All dimensions to be verified on site before commencing work. Any discrepencies to be reported to designers. Read drawings in conjunction with relevant information. All building work is to comply with current Building Regulations and British Standards.

NOTES

N

REV	COMMENTS	DATE	CHK
-	ISSUED FOR PLANNING	20.03.09	MB2

STATUS

PLANNING

Job	2-16 Phipp Street London, EC2
Title	Proposed Basement
Date	March 2008
Scale	**1:200 @ A3; 1:100 @ A1**
Drawn	**MB2**

1-337.P.149

Waugh Thistleton Architects Ltd
5 Chance Eastern Street
London
EC2A 3HP
Telephone
+44 (0)20 7613 5727
Fax
+44 (0)20 7613 5749
email/web
waughthistleton.com

architecture Waugh Thistleton