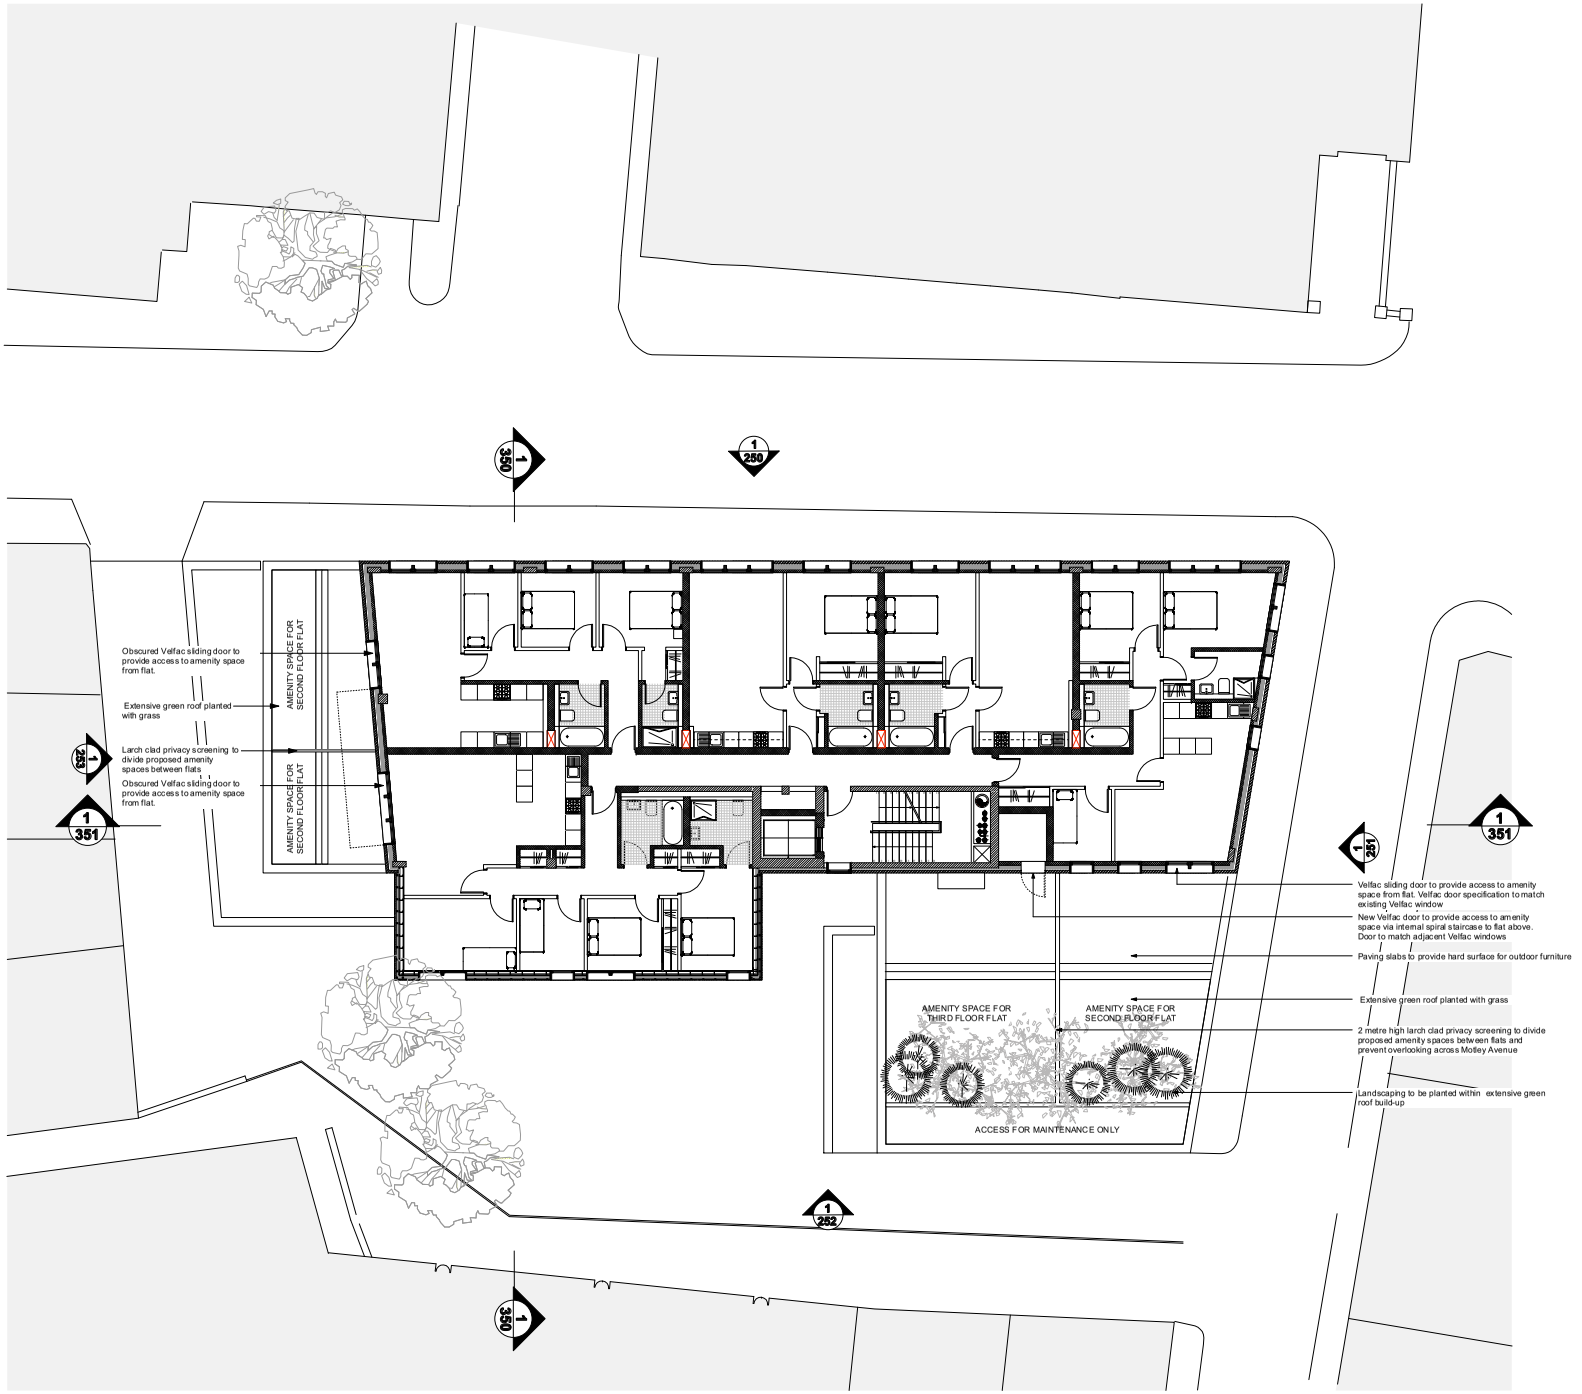

Drawing not to be scaled. All dimensions to be verified on site before commencing work. Any discrepencies to be reported to designers. Read drawings in conjunction with relevant information. All building work is to comply with current Building Regulations and British Standards.

NOTES

REV	COMMENTS	DATE	CHK
-	ISSUED FOR PLANNING	20.03.09	MB2

STATUS

PLANNING

Job	2-16 Phipp Street London, EC2
Title	Proposed Second Floor
Date	March 2008
Scale	**1:200 @ A3; 1:100 @ A1**
Drawn	**MB2**

1-337.P.152

Waugh Thistleton Architects Ltd
5 Chiltern Eastern Street
London
EC2A 3HP

Telephone
+44 (0)20 7613 5727

Fax
+44 (0)20 7613 5749

email/web
waughthistleton.com

architecture Waugh Thistleton