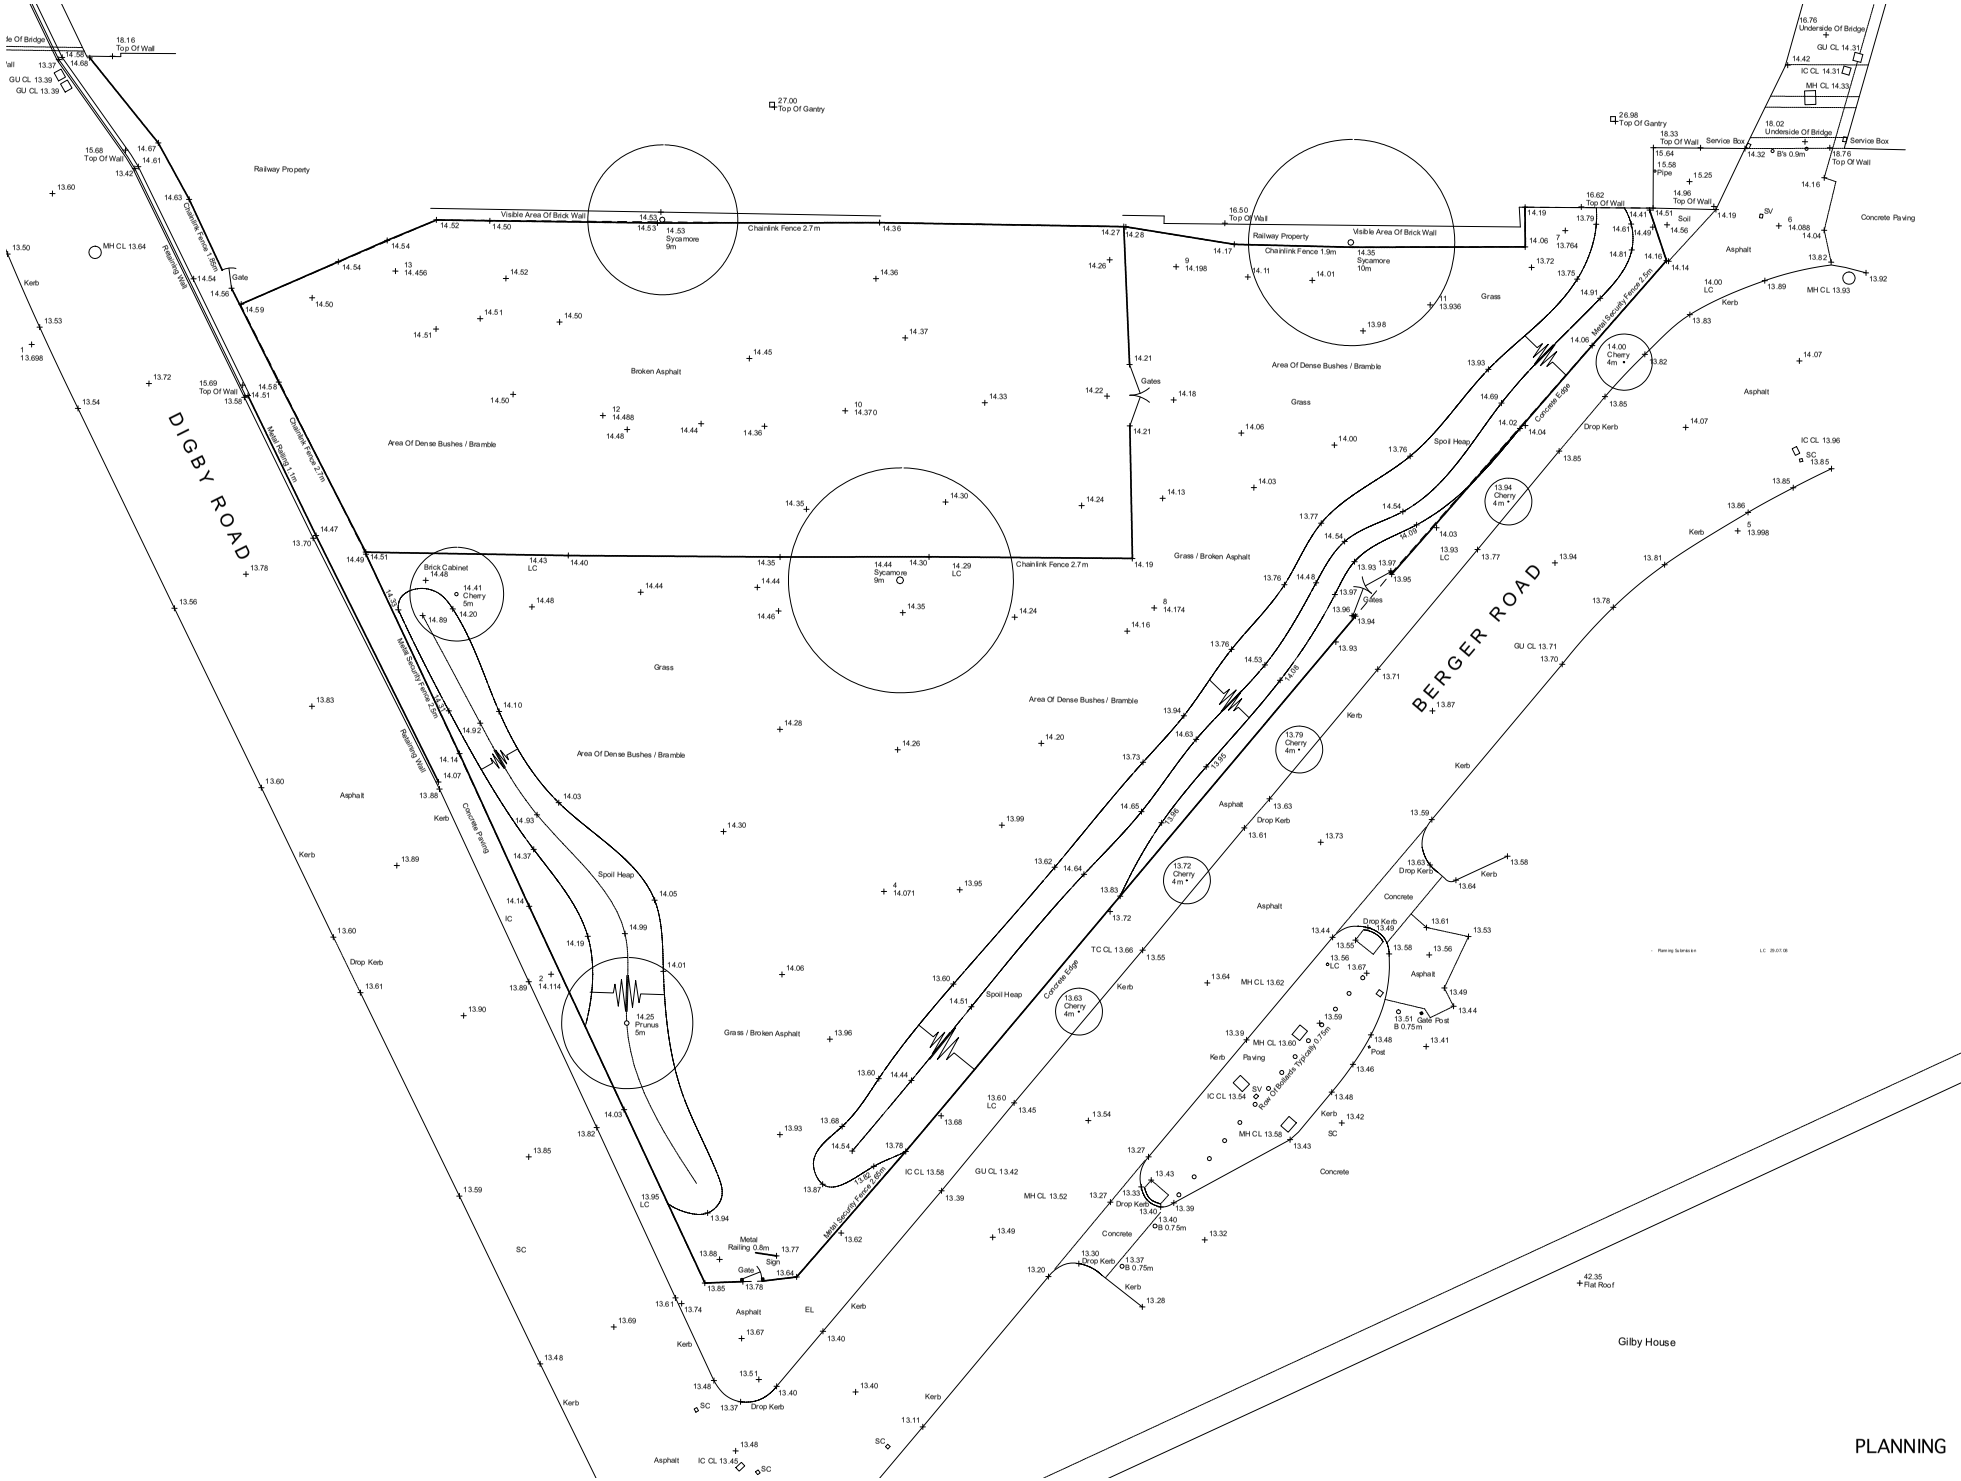
DIGBY ROAD
BERGER ROAD
Railway Property
Broken Asphalt
Area Of Dense Bushes / Bramble
Grass
Grass / Broken Asphalt
Asphalt
Concrete
Concrete Paving
Kerb
Drop Kerb
Spoil Heap
Chainlink Fence 2.7m
Chainlink Fence 1.8m
Chainlink Fence 1.9m
Metal Railing 1.1m
Metal Railing 0.8m
Metal Security Fence 2.4m
Metal Security Fence 2.7m
Retaining Wall
Concrete Edge
Visible Area Of Brick Wall
Top Of Wall
Top Of Gantry
Underside Of Bridge
Service Box
Brick Cabinet
Gate
Gates
Sign
Post
Soil Pipe
Soil
Pipe
Row Of Bollards Typically 0.75m
Gilby House
Flat Roof
PLANNING
Legend:
N
Revisions
Planning Issue
Comment
Date
Client
Tumhold Properties Ltd.
Stephen Davy
Peter Smith
Architects
Project Title
DIGBY ROAD
HACKNEY
LONDON E9
Drawing Title
Existing Ground Floor Plan
Job no
0735
Drawn by
BG
Scale
1:100@A0
Date
JULY 2008
Checked by
Drawing no
0735 (PL) 011
Revision