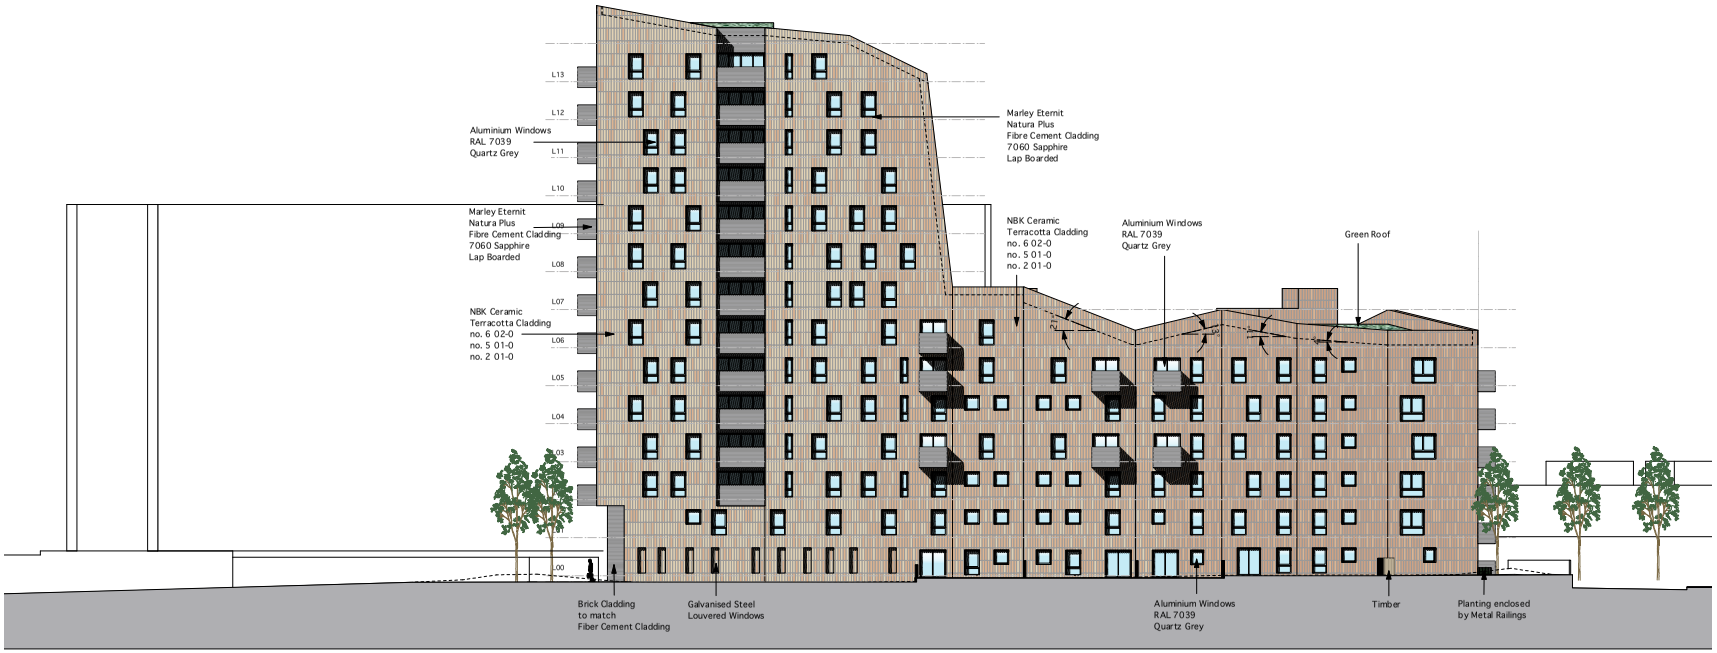

North Elevation

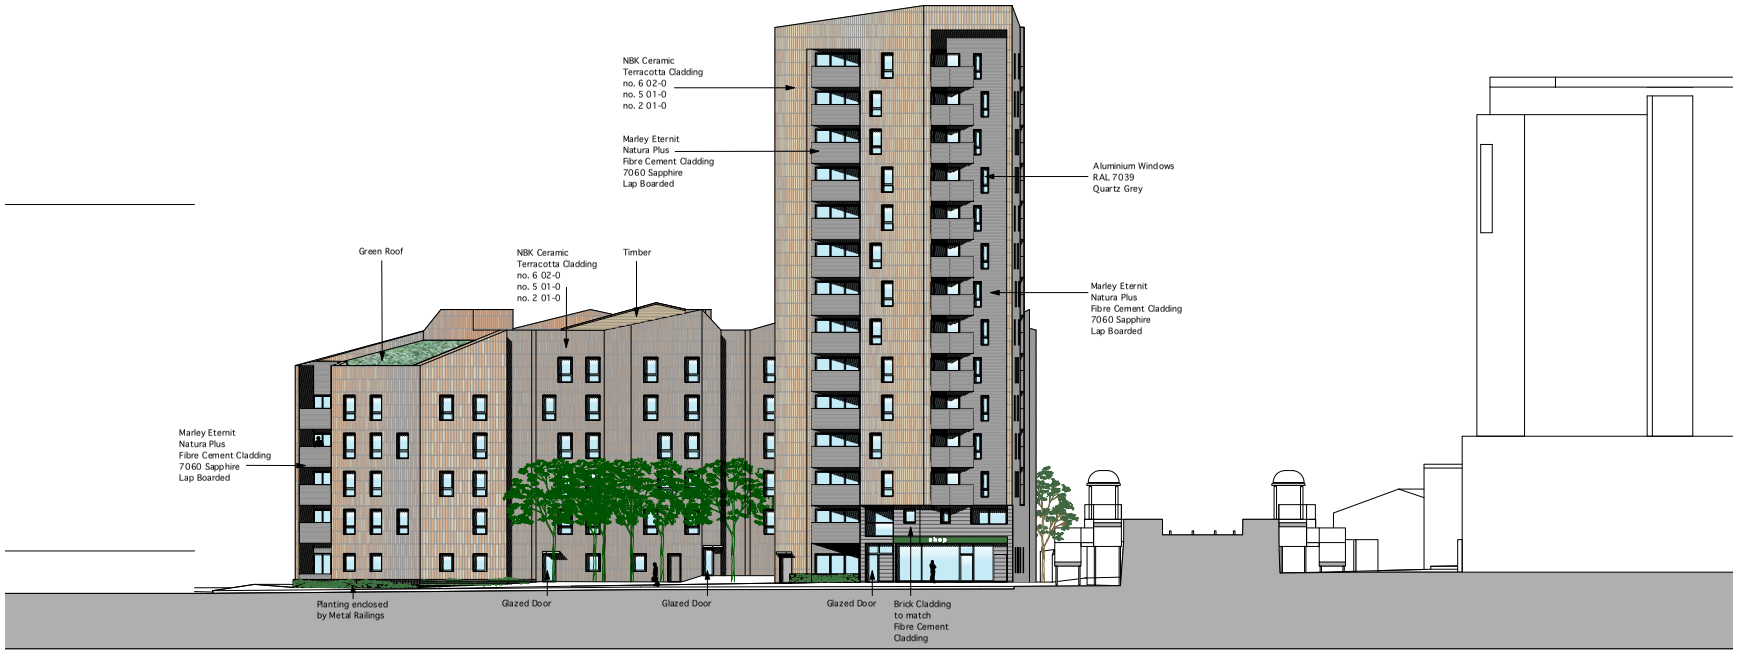

East Elevation

Legend:

Revisions:

Rev	Comment	By	Date
D	Second lift added to tower, balconies deepened and windows revised, at Housing Association request.	HH	27/03/09
C	Shopfront to commercial unit extended around corner	VM	05/02/09
B	Single Storey Building removed at Design Review Panel Request, 1no. 1 Bed Unit removed, Lower Green Wall omitted, Ground Floor Refuse / Recycling / Cycling Doors amended, Windows to Ground Floor of Tower amended.	MK	19/12/08
A	Entrance Amended		01/12/08
-	Planning Issue		28/07/08

Drawing Status: FOR PLANNING

Client:

Turnhold Properties Ltd.

Stephen Davy
Peter Smith

Architects
Finsbury House, Finsbury Street, London N1 6HX
Tel: 020 7739 2020 Fax: 020 7739 2021
E-mail: sdpsa@davysmitharchitects.co.uk
Website: www.davysmitharchitects.co.uk

Project Title:

DIGBY ROAD
HACKNEY
LONDON E9

Drawing Title:

ELEVATIONS

Job no:	Drawn by:	Scale:
0735	BG	1:200@A1
Date:	**Checked by:**	
JULY 2008	LC	
Drawing no:		**Revision:**
0735 (PL) 302		D