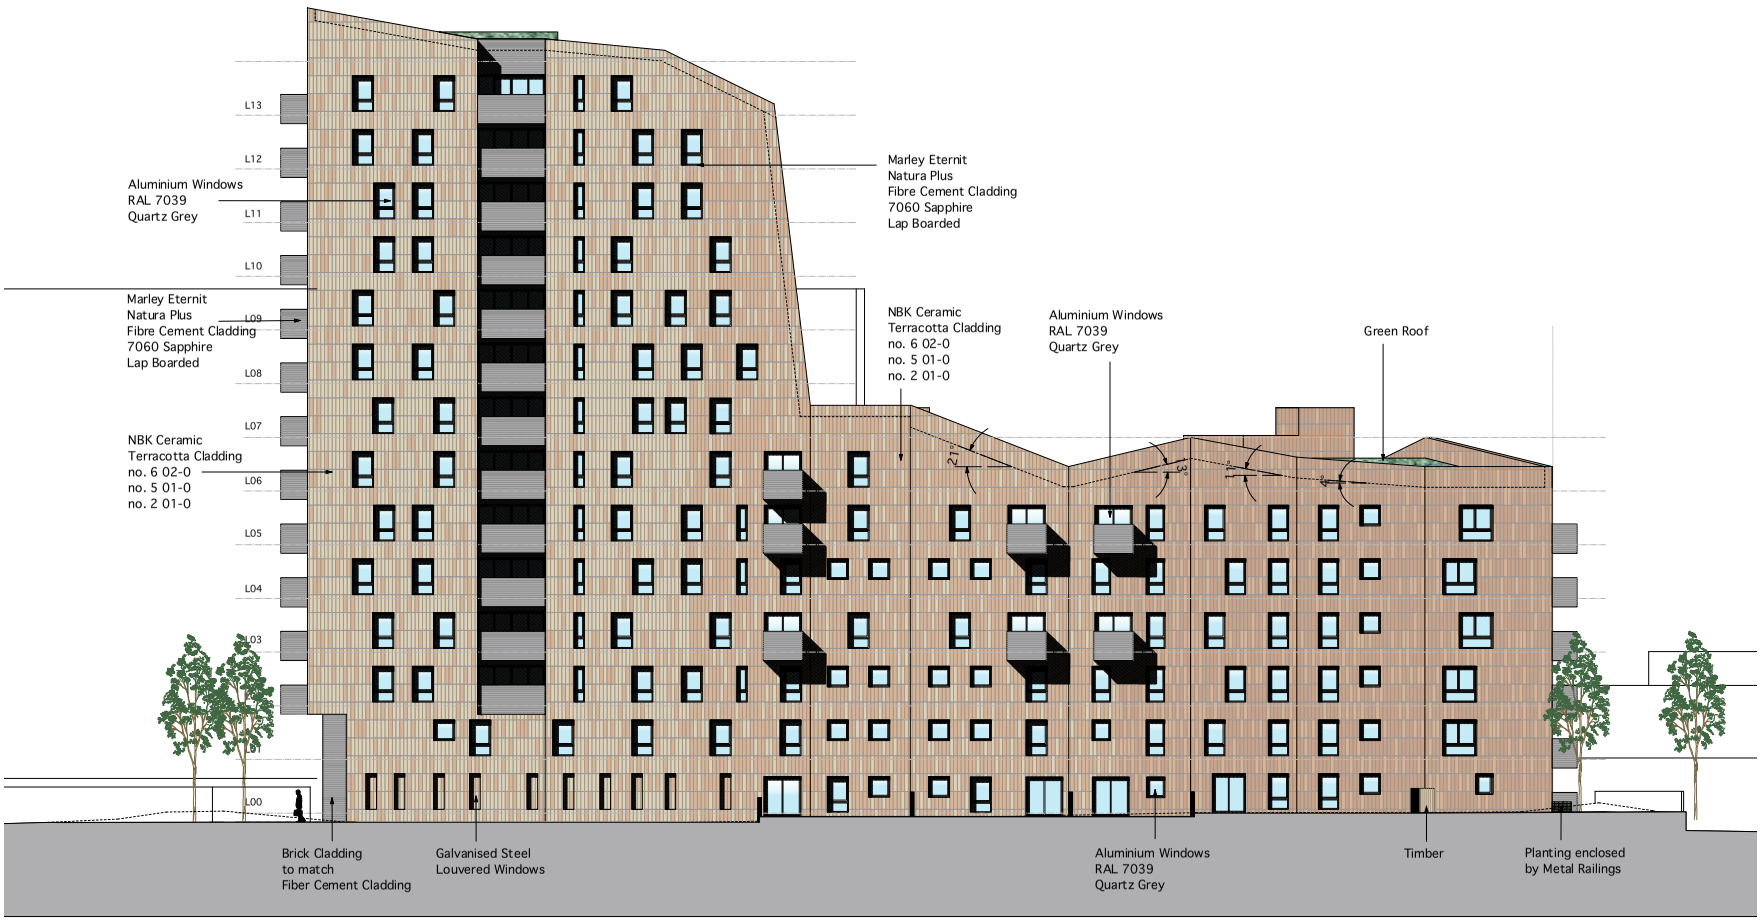

General notes:

© Copyright Stephen Davy Peter Smith Architects 2005

All dimensions are given in millimetres, and internal dimensions taken to face of block-work. Do not scale from the drawing. All dimensions and conditions to be checked and confirmed on site by the contractor. The contractor should inform the architect of any discrepancies before proceeding with the work.

All elements of work and materials are to comply with Building Regulations and British Standards, good industry practice and the recommendations of material and component manufacturers.

All drawings are indicative only. The sub-contractor is to submit shop drawings to the contract administrator of all the relevant components and elements for comment prior to fabrication.

All products are to be suitable for their purpose. The contractor is to install all products where noted in accordance with manufacturers' recommendations/ specifications and inform the architect of any discrepancies or changes in the specification before proceeding with the work.

This drawing is to be read in conjunction with all other relevant documentation including that produced by other consultants, subcontractors and suppliers.

Refer to Structural Engineer's drawings and specifications for all information on structural frame/ elements.

Refer to Mechanical Engineer's drawings and specifications for all information on mechanical and electrical items.

Legend:

Revisions

B	Areas shown to windows and balcony setting out due to internal layout changes, approved SK all attached.	SD	11/12/08
A	Design Team / Building services and Energy Reviews. Material upgrades, Trees / Bird Brick Interests. Juliet Balcony Installations, Solar and Wind Turbine / Rainwater Recycling / Surface Water Attenuation.	MC	19/11/08
-	Planning Issue		28/07/08
Rev	Comment	By	Date

Drawing Status FOR PLANNING

Client

Turnhold Properties Ltd.

Stephen Davy
Peter Smith

Architects

Tennison House, Fenchurch Street, London EC3 6HB
Tel: 020 7739 2020 Fax: 020 7739 2021
E-mail: sdpsa@stephendavyarchitects.co.uk
Website: www.stephendavyarchitects.co.uk

Project Title

DIGBY ROAD
HACKNEY
LONDON E9

Drawing Title

NORTH ELEVATION

Job no. 0735	**Drawn by** BG	**Scale** 1:100@A0	
Date JULY 2008	**Checked by**		
Drawing no. 0735 (PL) 307		**Revision** B	