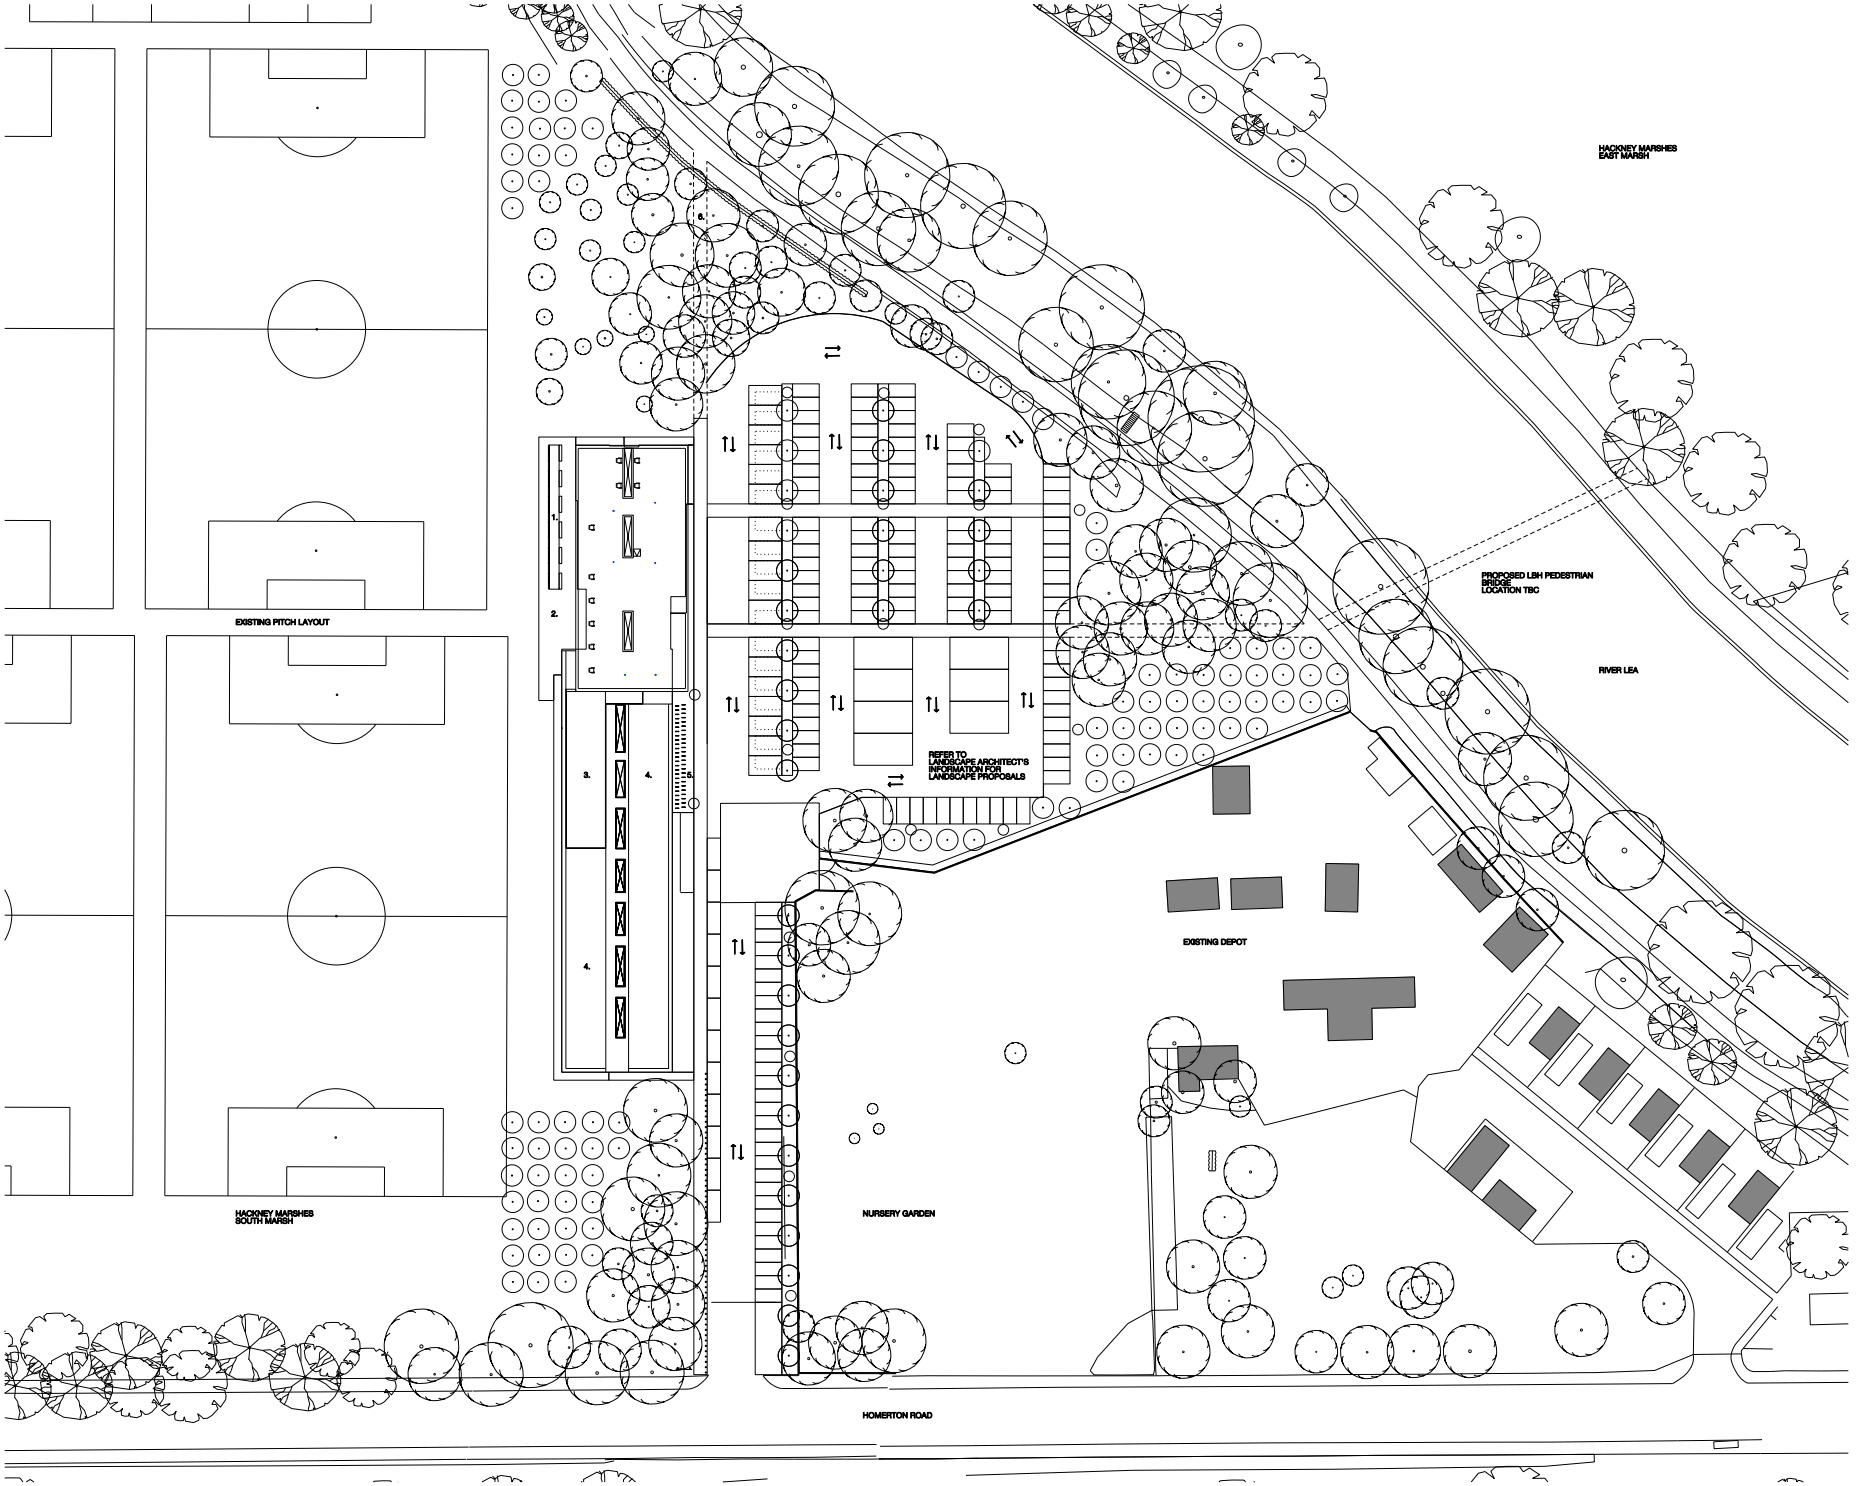

Notes

Contractor to check all dimensions on site. Do not scale from this drawing. Stanton Williams to be advised of any variation between the drawings and site conditions.

© Stanton Williams.
All rights described in Chapter IV of the Copyright, Designers and Patents Act 1998 have been asserted.

To be read in conjunction with the specification and all relevant drawings.

KEY

1. EXTERNAL BENCHING / BOOTWASH AREA
2. HARD LANDSCAPING
3. EXTERNAL VIEWING TERRACE WITH TIMBER DECKING
4. GREEN ROOF
5. BICYCLE PARKING
6. NEW PATH CONNECTING TO EXISTING RIVERSIDE PATH

Revision	Date	Description
P2	11.05.09	Revised Scheme Resubmitted for Planning
P1	03.02.09	Issued for Planning

Location

Stanton Williams
35 Graham Street
London N1 8GJ
Phone +44 (0)20 7880 6400
Email 404@stantonwilliams.com
www.stantonwilliams.com

STANTON WILLIAMS

Project

Hackney Marshes
South Marsh Community Hub

Drawing Title

Proposed Site Plan

Drawn	Checked	Approved
LJ	KI	
Date	**Scale @ A1 (A3)**	**Status**
30.01.09	1:500 (1:1000)	Planning
Project No.	**Drawing No.**	**Revision**
404	PL_004	P2