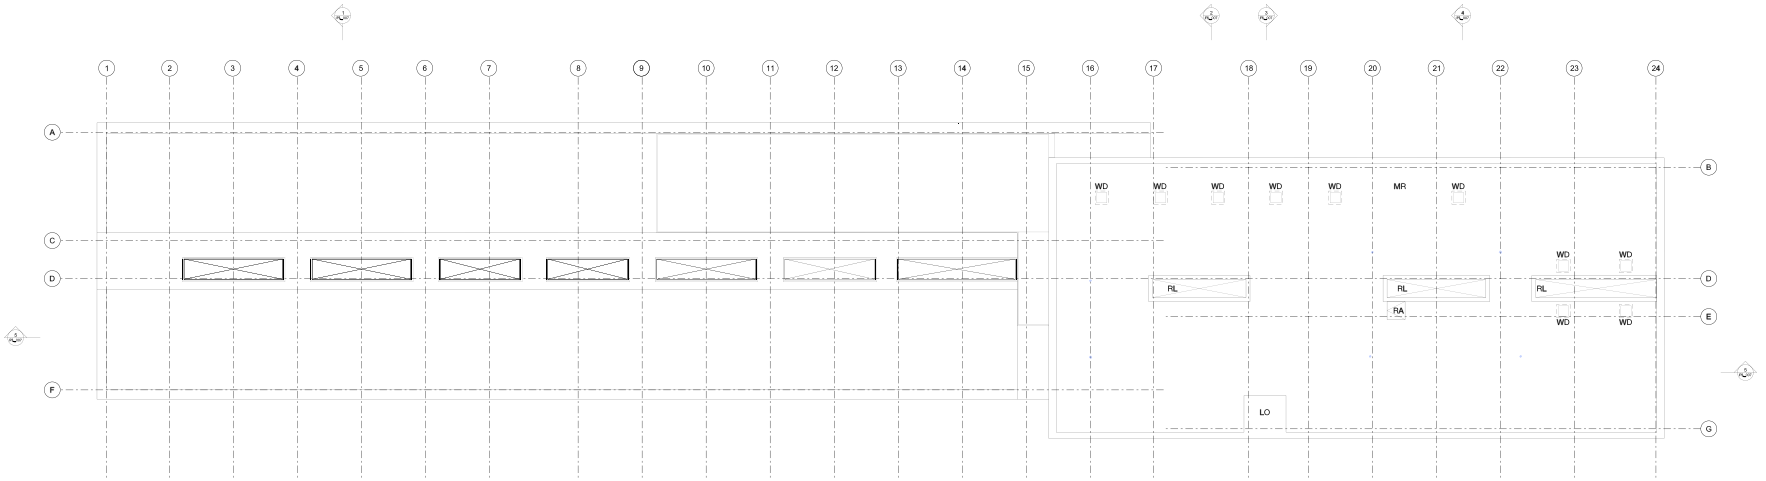

1 PL_006 PROPOSED ROOF PLAN

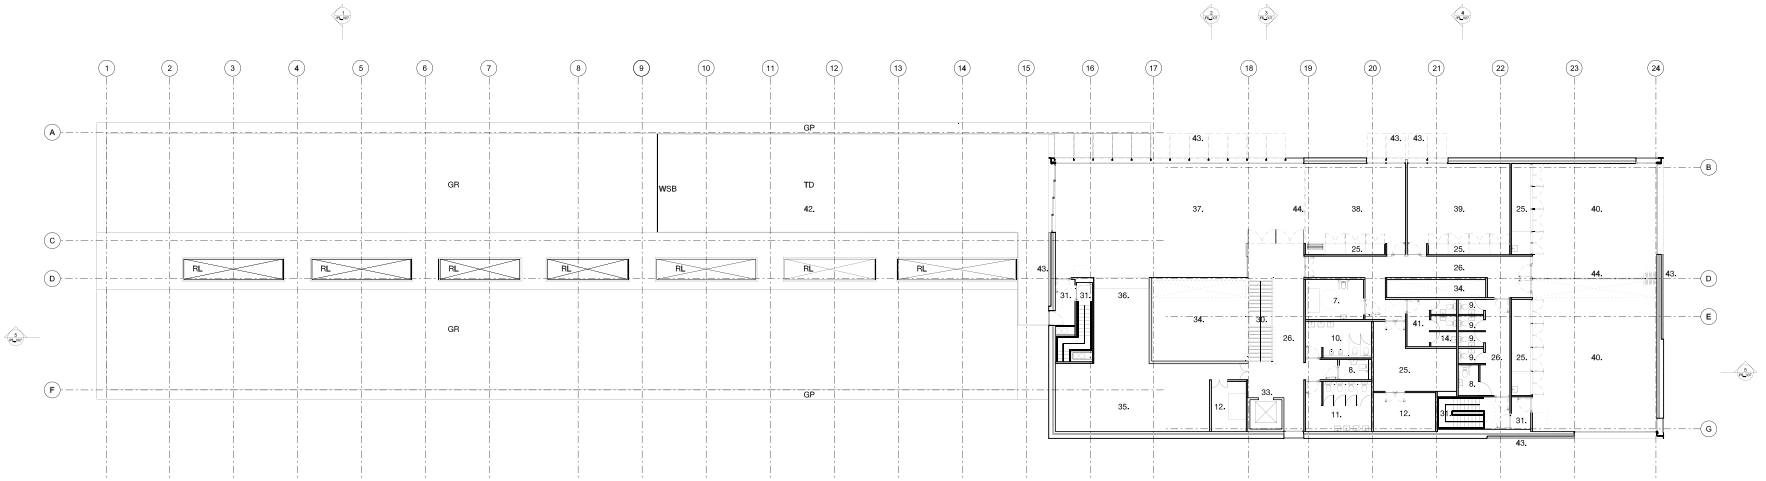

2 PL_006 PROPOSED FIRST FLOOR PLAN

Notes

Contractor to check all dimensions on site. Do not scale from this drawing. Stanton Williams to be advised of any variation between the drawings and site conditions.

© Stanton Williams.
All rights described in Chapter IV of the Copyright, Designers and Patents Act 1998 have been asserted.

To be read in conjunction with the specification and all relevant drawings.

ROOM KEY

1. 16 PERSON CHANGE ROOM
2. 18 PERSON CHANGE ROOM
3. ACCESSIBLE CHANGE ROOM / SHOWER / WC
4. 16 PERSON OFFICIAL'S CHANGE ROOM
5. 9 PERSON OFFICIAL'S CHANGE ROOM
6. OFFICIAL'S LOCKER AREA
7. UNISEX CHANGING PLACES FACILITY
8. UNISEX ACCESSIBLE WC
9. UNISEX WC
10. MALE WC
11. FEMALE WC
12. PLANT ROOM
13. SUBSTATION
14. CLEANER'S STORE
15. FIRST AID ROOM
16. KITCHEN / SERVERY
17. KITCHEN / SERVERY STORE
18. RECEPTION DESK
19. RECEPTION OFFICE / STORE
20. RECEPTION / EXHIBITION AREA
21. MAIN ENTRANCE
22. ACCESS TO PITCHES
23. FIRE ESCAPE
24. REFUSE
25. STORE
26. CORRIDOR
27. TEAM LOCKERS / STORAGE CUPBOARDS
28. DRINKING FOUNTAIN
29. EXTERNAL BENCHING / BOOTWASH AREA
30. ACCOMMODATION STAIR
31. ESCAPE STAIR
33. LIFT
34. VOID
35. KITCHEN
36. SERVERY
37. CAFE / BAR
38. FLEXIBLE / OFFICE SPACE
39. OPEN PLAN OFFICE SPACE
40. OPEN PLAN TEACHING / FLEXIBLE SPACE
41. STAFF CHANGE ROOM
42. EXTERNAL TERRACE
43. SECURITY SHUTTER
44. ACOUSTIC SLIDING PARTITION
45. BICYCLE PARKING

ROOM KEY

GP. GABION PARAPET
GR. GREEN ROOF
TD. TIMBER DECKING
RL. ROOFLIGHT
MR. SINGLE PLY MEMBRANE ROOF
WD. WIND CATCHERS (LOCATION INDICATIVE ONLY TBC)
RA. ROOF ACCESS
LO. LIFT OVERRUN
WSB. WEATHERING STEEL BALUSTRADE

Revision	Date	Description
P2	11.05.09	Revised Scheme Resubmitted for Planning
P1	03.02.09	Issued for Planning

Location

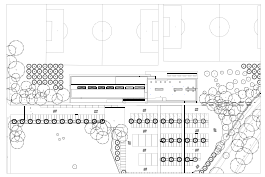

Stanton Williams
36 Graham Street
London N1 8GJ
Phone +44 (0)20 7880 6400
Email 404@stantonwilliams.com
www.stantonwilliams.com

STANTON WILLIAMS

Project

Hackney Marshes
South Marsh Community Hub

Drawing Title

Proposed Plans
First Floor and Roof Plans

Drawn	Checked	Approved
LJ	KI	
Date	**Scale @ A1 (A3)**	**Status**
30.01.09	1:200 (1:400)	Planning
Project No.	**Drawing No.**	**Revision**
404	PL_006	P2