1 PL_008 PROPOSED NORTH ELEVATION

2 PL_008 PROPOSED SOUTH ELEVATION

3 PL_008 PROPOSED EAST ELEVATION

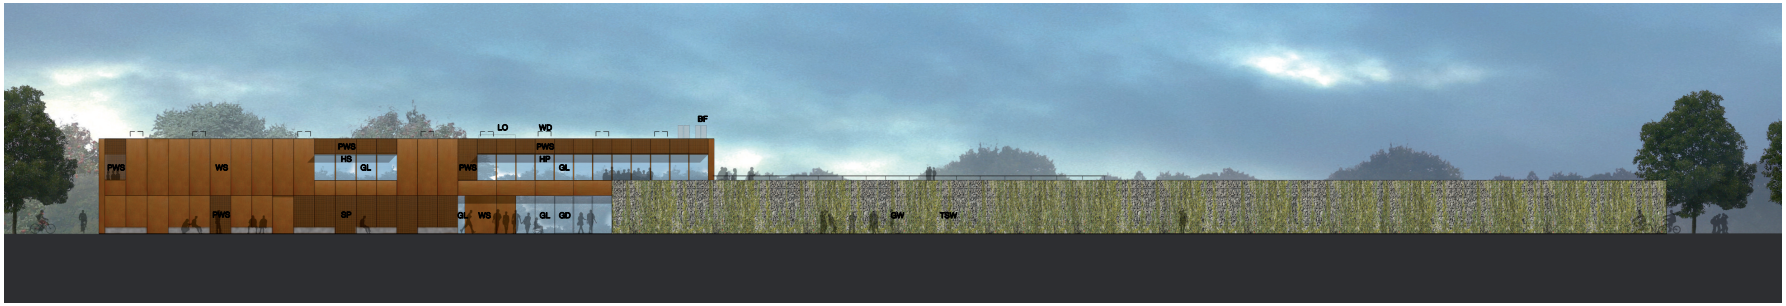

4 PL_008 PROPOSED WEST ELEVATION

Notes

Contractor to check all dimensions on site. Do not scale from this drawing. Stanton Williams to be advised of any variation between the drawings and site conditions.

© Stanton Williams.
All rights described in Chapter IV of the Copyright, Designes and Patents Act 1998 have been asserted.

To be read in conjunction with the specification and all relevant drawings.

MATERIALS KEY

GW GABION WALLS
GP GABION PARAPET
TSW TRANSLUCENT SLOT WINDOWS BEHIND GABION
WS WEATHERING STEEL PANELS
PWS PERFORATE WEATHERING STEEL PANELS
PSV PERFORATE WEATHERING STEEL PANELS OVER VENT
GL GLAZING
EB EXTERNAL BENCHES
SP SLIDING SECURITY SHUTTERS [PERFORATE WEATHERING STEEL]
HP TOP HINGED SECURITY / SHADING SHUTTER [PERFORATE WEATHERING STEEL]
GD GLAZED SLIDING DOORS
WFD WEATHERING STEEL FIRE ESCAPE DOORS
WSD WEATHERING STEEL DOORS
SD SUBSTATION DOORS [PERFORATE WEATHERING STEEL OVER LOUVRED DOORS]
MB WEATHERING STEEL BALUSTRADE
SH SERVERY HATCH
WD WINDCATCHERS
BF BOILER FLUE
BW BOOTWASH AREA
LO LIFT OVERRUN

NOTES

BOOTWASH AREA INDICATIVE ONLY
TO BE CONFIRMED AND AGREED WITH CLIENT

WINDCATCHERS INDICATIVE ONLY
TO BE DEVELOPED AND COORDINATED

Revision	Date	Description
P2	11.05.09	Revised Scheme Resubmitted for Planning
P1	03.02.09	Issued for Planning

Location

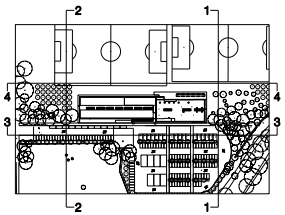

Stanton Williams
36 Graham Street
London N1 8GJ
Phone +44 (0)20 7880 6400
Email 404@stantonwilliams.com
www.stantonwilliams.com

STANTON WILLIAMS

Project

Hackney Marshes
South Marsh Community Hub

Drawing Title

Proposed Elevations

Drawn	Checked	Approved
AB	KI	
Date	**Scale @ A1 (A3)**	**Status**
30.01.09	1:200 (1:400)	Planning
Project No.	**Drawing No.**	**Revision**
404	PL_008	P2