PLAN B1

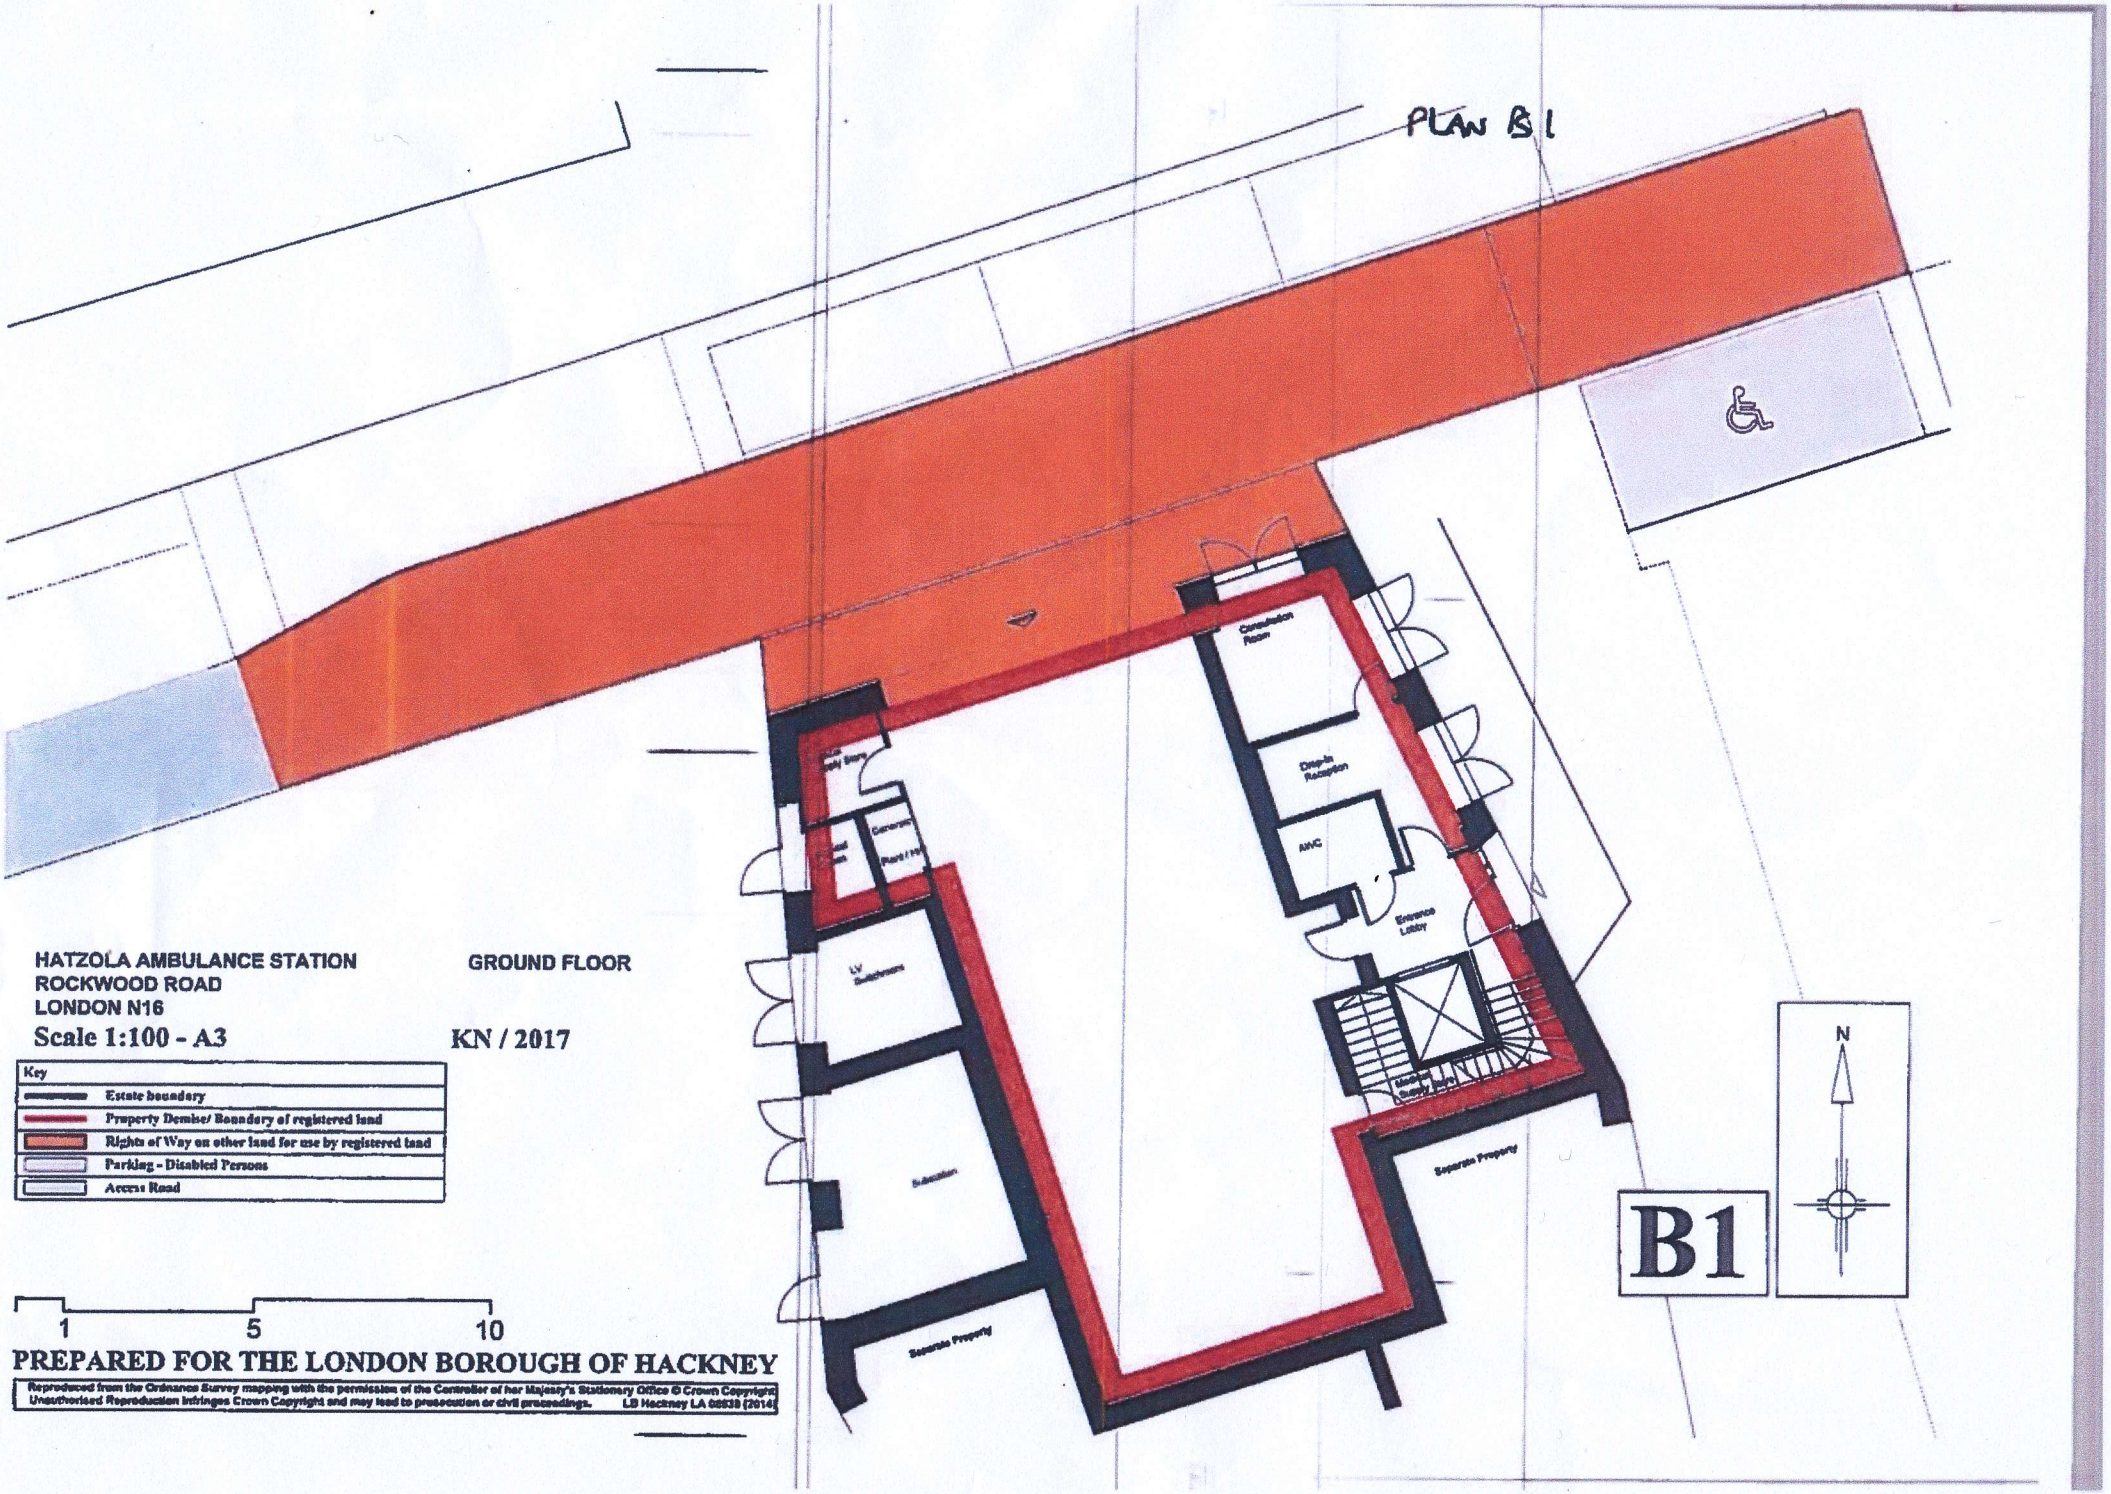

HATZOLA AMBULANCE STATION
ROCKWOOD ROAD
LONDON N16

GROUND FLOOR

Scale 1:100 - A3

KN / 2017

Key
Estate boundary
Property Demise/ Boundary of registered land
Rights of Way on other land for use by registered land
Parking - Disabled Persons
Access Road

1 5 10

PREPARED FOR THE LONDON BOROUGH OF HACKNEY

Reproduced from the Ordnance Survey mapping with the permission of the Controller of her Majesty's Stationery Office © Crown Copyright. Unauthorised Reproduction Infringes Crown Copyright and may lead to prosecution or civil proceedings. LB Hackney LA 086338 (2014)

B1